LOCATION MAP
NOT TO SCALE

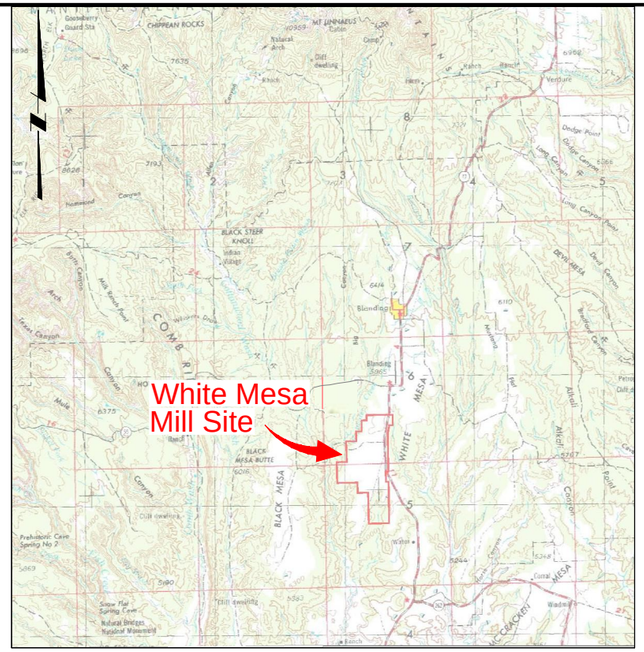

VICINITY MAP
NOT TO SCALE

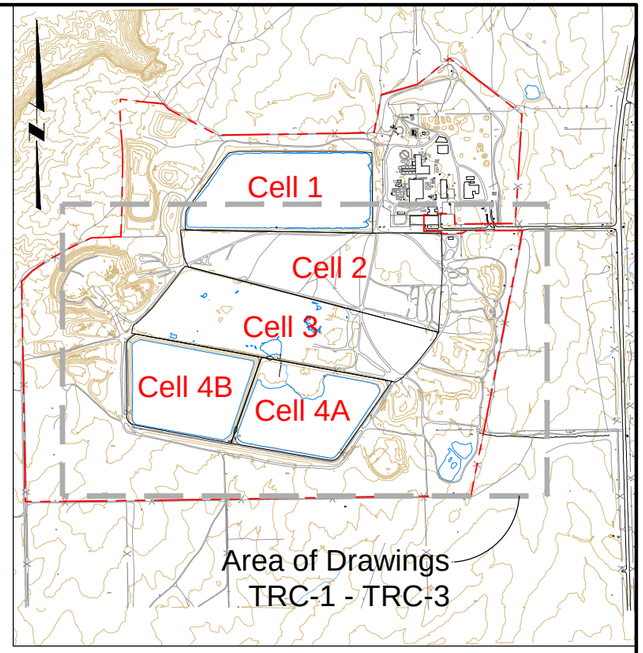

SITE MAP
NOT TO SCALE

NOTE:

DRAWINGS REC-0 THROUGH REC-3 PRESENT THE OVERALL RECLAMATION PLANS FOR THE ENTIRE WHITE MESA MILL SITE. DRAWINGS TRC-1 THROUGH TRC-10 PRESENT THE RECLAMATION PLANS FOR THE CELLS USED FOR TAILINGS DISPOSAL OR PROCESS WATER EVAPORATION (CELLS 1, 2, 3, 4A, AND 4B).

CELLS 1 AND 4B ARE CURRENTLY USED FOR PROCESS WATER EVAPORATION. THE RECLAMATION PLANS REFLECTED IN THESE DRAWINGS ARE BASED ON POTENTIAL USE OF CELL 4B IN THE FUTURE FOR TAILINGS DISPOSAL.

INDEX OF DRAWINGS

SHEET	TITLE	REV
REC-0	TITLE SHEET AND PROJECT LOCATION MAP	C
REC-1	PLAN VIEW OF RECLAMATION FEATURES	C
REC-2	MILL SITE AND ORE PAD AREA GRADING PLAN	C
REC-3	SEDIMENTATION BASIN DETAIL	C
TRC-1	INTERIM FILL GRADING PLAN	C
TRC-2	COMPACTED COVER GRADING PLAN	C
TRC-3	FINAL COVER SURFACE LAYOUT	C
TRC-4	RECLAMATION COVER EROSION PROTECTION	C
TRC-5	COVER OVER CELL 4A & 4B CROSS SECTIONS	C
TRC-6	COVER OVER CELL 3 CROSS SECTIONS	C
TRC-7	COVER OVER CELL 2 CROSS SECTIONS	C
TRC-8	COVER OVER CELL 2 CROSS SECTION	C
TRC-9	RECLAMATION COVER DETAILS (SHEET 1 OF 2)	C
TRC-10	RECLAMATION COVER DETAILS (SHEET 2 OF 2)	C

WHITE MESA MILL SITE RECLAMATION

prepared for

ENERGY FUELS RESOURCES (USA) INC.

SAN JUAN COUNTY, UTAH

ISSUE REV	DESCRIPTION	TECH	ENG	DATE
C	ISSUED FOR RECLAMATION PLAN REVISION 5.1	KR	MD	04-16
B	ISSUED WITH EFRI 2015 RESPONSES TO FEB 2013 DRC REVIEW COMMENTS	DM	MD	08-15
A	ISSUED FOR RECLAMATION PLAN REVISION 5.0	DM	RS	08-11

DISCLAIMER:
THIS DRAWING WAS DEVELOPED THROUGH THE APPLICATION OF PROFESSIONAL ENGINEERING SKILL AND PROPRIETARY METHODOLOGIES, PROCESSES AND KNOW HOW OF MWH AS AUTHOR ALL PURSUANT TO THE TERMS OF A CONTRACTUAL SCOPE OF WORK GOVERNING ITS PREPARATION. THIS DRAWING MAY NOT BE USED OR MODIFIED OTHER THAN IN STRICT ACCORDANCE WITH THE TERMS OF THE GOVERNING CONTRACT AND SCOPE OF WORK OR OTHERWISE ABSENT THE INVOLVEMENT AND CONSENT OF THE AUTHOR. ANY ALTERATION OR ADAPTATION OF THIS DRAWING SHALL BE CONSISTENT WITH THE AUTHOR'S CONTRACTUAL AND PROPRIETARY RIGHTS AND BE AT USER'S SOLE RISK AND WITHOUT ANY LIABILITY OR LEGAL RESPONSIBILITY OF MWH.

DESIGNED BY	M DAVIS	04-16
DRAWN BY	K REED	04-16
CHECKED BY	C STRACHAN	04-16
APPROVED BY	C STRACHAN	04-16
PROJECT MANAGER	M DAVIS	04-16
CLIENT APPROVAL		
CLIENT REFERENCE NO.		

ENERGY FUELS

PROJECT LOCATION: BLANDING, UTAH
PROJECT: WHITE MESA MILL SITE RECLAMATION
TITLE: TITLE SHEET AND PROJECT LOCATION MAP
SHEET: REC-0
REVISION: C
FILE NAME: WMM COVER
DATE: AUG 2016

MWH

L:\design-drafting\clients-a-h\energy fuels\013-sheet set\2015-08-31 cover dsgn dwgs\WMM COVER

RESTRICTED AREA BOUNDARY

DISCHARGE CHANNEL
(SEE SHEET REC-3)

SEDIMENTATION BASIN
(SEE SHEET REC-3)

CELL 1 DISPOSAL AREA

CELL 2

CELL 3

CELL 4B

CELL 4A

MILL SITE

MILL SITE BOUNDARY
(SEE SHEET REC-2)

BLACK MESA RD

HWY 191

RESTRICTED AREA BOUNDARY

FINAL FOOTPRINT FOR TAILINGS CELLS
AND CELL 1 DISPOSAL AREA

N 10,165,000
N 10,162,500
N 10,160,000
E 2,215,000
E 2,217,500
E 2,220,000

LEGEND:

- 5605 — EXISTING GROUND SURFACE CONTOUR AND ELEVATION, FEET (SEE REFERENCE)
- 5605 — FINAL GRADING SURFACE CONTOUR AND ELEVATION, FEET
- EXISTING ROAD
- EXISTING WATER
- EXISTING TRAIL
- EXISTING FENCE
- EXISTING STRUCTURE

0 400' 800'

L:\design-drafting\clients-o-n\energy fuels\013-sheet set\2015-08-31 cover dsgn dwgs\WMM REC-1

ISSUE REV	DESCRIPTION	TECH	ENG	DATE
C	ISSUED FOR RECLAMATION PLAN REVISION 5.1	KR	MD	04-16
B	ISSUED WITH EFRI 2015 RESPONSES TO FEB 2013 DRC REVIEW COMMENTS	DM	MD	08-15
A	ISSUED FOR RECLAMATION PLAN REVISION 5.0	DM	RS	08-11

DISCLAIMER:
THIS DRAWING WAS DEVELOPED THROUGH THE APPLICATION OF PROFESSIONAL ENGINEERING SKILL AND PROPRIETARY METHODOLOGIES, PROCESSES AND KNOW HOW OF MWH AS AUTHOR ALL PURSUANT TO THE TERMS OF A CONTRACTUAL SCOPE OF WORK GOVERNING ITS PREPARATION. THIS DRAWING MAY NOT BE USED OR MODIFIED OTHER THAN IN STRICT ACCORDANCE WITH THE TERMS OF THE GOVERNING CONTRACT AND SCOPE OF WORK OR OTHERWISE ABSENT THE INVOLVEMENT AND CONSENT OF THE AUTHOR. ANY ALTERATION OR ADAPTATION OF THIS DRAWING SHALL BE CONSISTENT WITH THE AUTHOR'S CONTRACTUAL AND PROPRIETARY RIGHTS AND BE AT USER'S SOLE RISK AND WITHOUT ANY LIABILITY OR LEGAL RESPONSIBILITY OF MWH.

DRAWING REFERENCE(S):
- EXISTING TOPOGRAPHY BASED UPON FILE PROVIDED FROM ENERGY FUELS ON JULY 20, 2015. PER ENERGY FUELS, GROUND SURFACE CONTOURS ARE FROM 2012 AERIAL SURVEY CONDUCTED BY JONES & DeMILLE ENGINEERING INC., EXCEPT FOR CELLS 2 AND 3. CELL 2 TOPOGRAPHY FROM ENERGY FUELS SURVEY CONDUCTED OCTOBER 2013. CELL 3 TOPOGRAPHY FROM ENERGY FUELS SURVEY CONDUCTED ON JULY 8, 2014.

DESIGNED BY	M DAVIS	04-16
DRAWN BY	K REED	04-16
CHECKED BY	C STRACHAN	04-16
APPROVED BY	C STRACHAN	04-16
PROJECT MANAGER	M DAVIS	04-16
CLIENT APPROVAL		
CLIENT REFERENCE NO.		

ENERGY FUELS

PROJECT LOCATION: BLANDING, UTAH
PROJECT: WHITE MESA MILL SITE RECLAMATION
TITLE: PLAN VIEW OF RECLAMATION FEATURES

MWH

SHEET: REC-1
REVISION: C
FILE NAME: WMM REC-1
DATE: AUG 2016

RESTRICTED AREA BOUNDARY

MILL SITE BOUNDARY

ORE PAD

SEDIMENTATION BASIN

MILL YARD

CELL 1 DISPOSAL AREA

CELL 2

BLACK MESA RD

HWY 191

RESTRICTED AREA BOUNDARY

E 2,219,000 E 2,220,000 E 2,221,000 E 2,222,000

N 10,166,000 N 10,165,000 N 10,164,000

0 150' 300'

LEGEND:

- 5605 — EXISTING GROUND SURFACE CONTOUR AND ELEVATION, FEET (SEE REFERENCE)
- 5605 — FINAL GRADING SURFACE CONTOUR AND ELEVATION, FEET
- EXISTING ROAD
- EXISTING WATER
- EXISTING TRAIL
- EXISTING FENCE
- EXISTING STRUCTURE

NOTES:

1. ADAPTED FROM DENISON MINES (USA) CORPORATION FIGURE A–3.2–1. TITLE: MILL SITE AND ORE PAD FINAL GRADING PLAN, DATED FEBRUARY, 1997.
2. ACTUAL FIELD CONDITIONS MAY VARY FROM FEATURES SHOWN.
3. ACTUAL FINAL CONTOURS WILL DEPEND ON EXTENT OF EXCAVATION DICTATED BY RESULTS OF FIELD RADIOMETRIC SURVEYS.

ISSUE REV	DESCRIPTION	TECH	ENG	DATE
C	ISSUED FOR RECLAMATION PLAN REVISION 5.1	KR	MD	04–16
B	ISSUED WITH EFRI 2015 RESPONSES TO FEB 2013 DRC REVIEW COMMENTS	DM	MD	08–15
A	ISSUED FOR RECLAMATION PLAN REVISION 5.0	DM	RS	08–11

DISCLAIMER:
THIS DRAWING WAS DEVELOPED THROUGH THE APPLICATION OF PROFESSIONAL ENGINEERING SKILL AND PROPRIETARY METHODOLOGIES, PROCESSES AND KNOW HOW OF MWH AS AUTHOR ALL PURSUANT TO THE TERMS OF A CONTRACTUAL SCOPE OF WORK GOVERNING ITS PREPARATION. THIS DRAWING MAY NOT BE USED OR MODIFIED OTHER THAN IN STRICT ACCORDANCE WITH THE TERMS OF THE GOVERNING CONTRACT AND SCOPE OF WORK OR OTHERWISE ABSENT THE INVOLVEMENT AND CONSENT OF THE AUTHOR. ANY ALTERATION OR ADAPTATION OF THIS DRAWING SHALL BE CONSISTENT WITH THE AUTHOR'S CONTRACTUAL AND PROPRIETARY RIGHTS AND BE AT USER'S SOLE RISK AND WITHOUT ANY LIABILITY OR LEGAL RESPONSIBILITY OF MWH.

DRAWING REFERENCE(S):
- EXISTING TOPOGRAPHY BASED UPON FILE PROVIDED FROM ENERGY FUELS ON JULY 20, 2015. PER ENERGY FUELS, GROUND SURFACE CONTOURS ARE FROM 2012 AERIAL SURVEY CONDUCTED BY JONES & DeMILLE ENGINEERING INC., EXCEPT FOR CELLS 2 AND 3. CELL 2 TOPOGRAPHY FROM ENERGY FUELS SURVEY CONDUCTED OCTOBER 2013. CELL 3 TOPOGRAPHY FROM ENERGY FUELS SURVEY CONDUCTED ON JULY 8, 2014.

DESIGNED BY	M DAVIS	04–16
DRAWN BY	K REED	04–16
CHECKED BY	C STRACHAN	04–16
APPROVED BY	C STRACHAN	04–16
PROJECT MANAGER	M DAVIS	04–16
CLIENT APPROVAL		
CLIENT REFERENCE NO.		

ENERGY FUELS

PROJECT LOCATION: BLANDING, UTAH

PROJECT: WHITE MESA MILL SITE RECLAMATION

TITLE: MILL SITE AND ORE PAD AREA GRADING PLAN

MWH

SHEET: REC-2 REVISION: C

FILE NAME: WMM REC-2 DATE: AUG 2016

L:\design-drafting\clients-o-n\energy fuels\013-sheet set\2015-08-31 cover dsgn dwgs\WMM REC-2

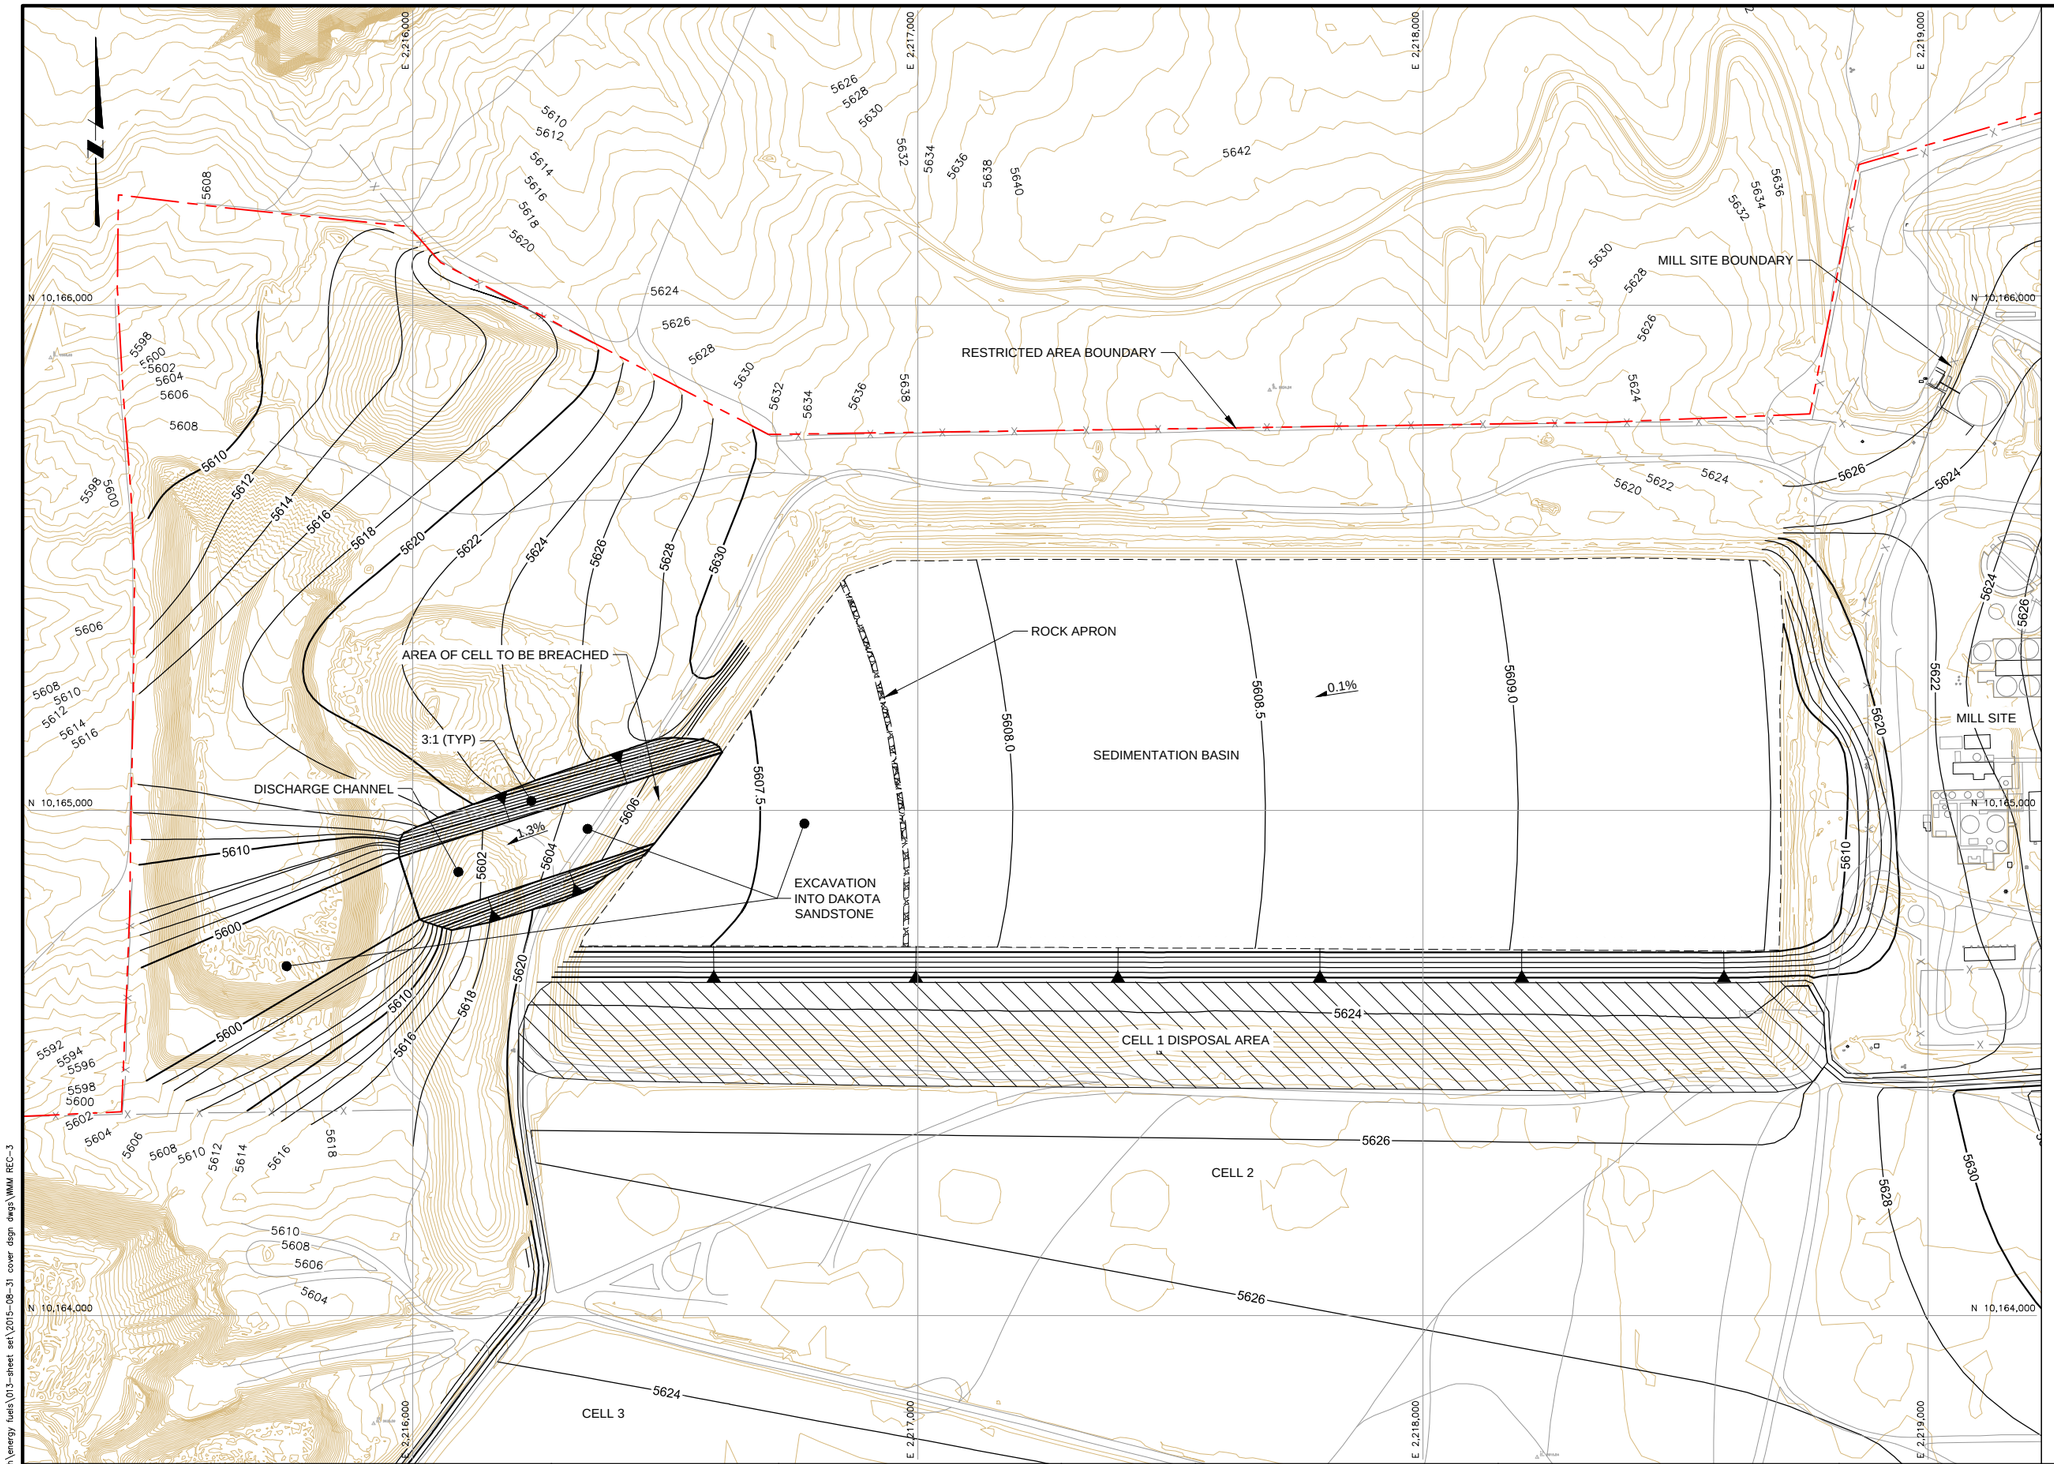

LEGEND:

- 5605 — EXISTING GROUND SURFACE CONTOUR AND ELEVATION, FEET (SEE REFERENCE)
- 5605 — FINAL GRADING SURFACE CONTOUR AND ELEVATION, FEET
- EXISTING ROAD
- EXISTING WATER
- EXISTING TRAIL
- EXISTING FENCE
- EXISTING STRUCTURE

NOTES:

1. ADAPTED FROM DENISON MINES (USA) CORPORATION FIGURE A–3.2–1. TITLE: MILL SITE AND ORE PAD FINAL GRADING PLAN, DATED FEBRUARY, 1997.

ISSUE / REV	DESCRIPTION	TECH	ENG	DATE
C	ISSUED FOR RECLAMATION PLAN REVISION 5.1	KR	MD	04–16
B	ISSUED WITH EFRI 2015 RESPONSES TO FEB 2013 DRC REVIEW COMMENTS	DM	MD	08–15
A	ISSUED FOR RECLAMATION PLAN REVISION 5.0	DM	RS	08–11

DISCLAIMER:
THIS DRAWING WAS DEVELOPED THROUGH THE APPLICATION OF PROFESSIONAL ENGINEERING SKILL AND PROPRIETARY METHODOLOGIES, PROCESSES AND KNOW HOW OF MWH AS AUTHOR ALL PURSUANT TO THE TERMS OF A CONTRACTUAL SCOPE OF WORK GOVERNING ITS PREPARATION. THIS DRAWING MAY NOT BE USED OR MODIFIED OTHER THAN IN STRICT ACCORDANCE WITH THE TERMS OF THE GOVERNING CONTRACT AND SCOPE OF WORK OR OTHERWISE ABSENT THE INVOLVEMENT AND CONSENT OF THE AUTHOR. ANY ALTERATION OR ADAPTATION OF THIS DRAWING SHALL BE CONSISTENT WITH THE AUTHOR'S CONTRACTUAL AND PROPRIETARY RIGHTS AND BE AT USER'S SOLE RISK AND WITHOUT ANY LIABILITY OR LEGAL RESPONSIBILITY OF MWH.

DRAWING REFERENCE(S):

- EXISTING TOPOGRAPHY BASED UPON FILE PROVIDED FROM ENERGY FUELS ON JULY 20, 2015. PER ENERGY FUELS, GROUND SURFACE CONTOURS ARE FROM 2012 AERIAL SURVEY CONDUCTED BY JONES & DeMILLE ENGINEERING INC., EXCEPT FOR CELLS 2 AND 3. CELL 2 TOPOGRAPHY FROM ENERGY FUELS SURVEY CONDUCTED OCTOBER 2013. CELL 3 TOPOGRAPHY FROM ENERGY FUELS SURVEY CONDUCTED ON JULY 8, 2014.

DESIGNED BY	M DAVIS	04–16
DRAWN BY	K REED	04–16
CHECKED BY	C STRACHAN	04–16
APPROVED BY	C STRACHAN	04–16
PROJECT MANAGER	M DAVIS	04–16
CLIENT APPROVAL		
CLIENT REFERENCE NO.		

ENERGY FUELS

PROJECT LOCATION: BLANDING, UTAH

PROJECT: WHITE MESA MILL SITE RECLAMATION

TITLE: SEDIMENTATION BASIN DETAIL

MWH

SHEET: REC-3 | REVISION: C

FILE NAME: WMM REC-3 | DATE: AUG 2016

L:\design-drafting\clients-a-n\energy fuels\013-sheet set\2015-08-31 cover dsgn dwgs\WMM REC-3

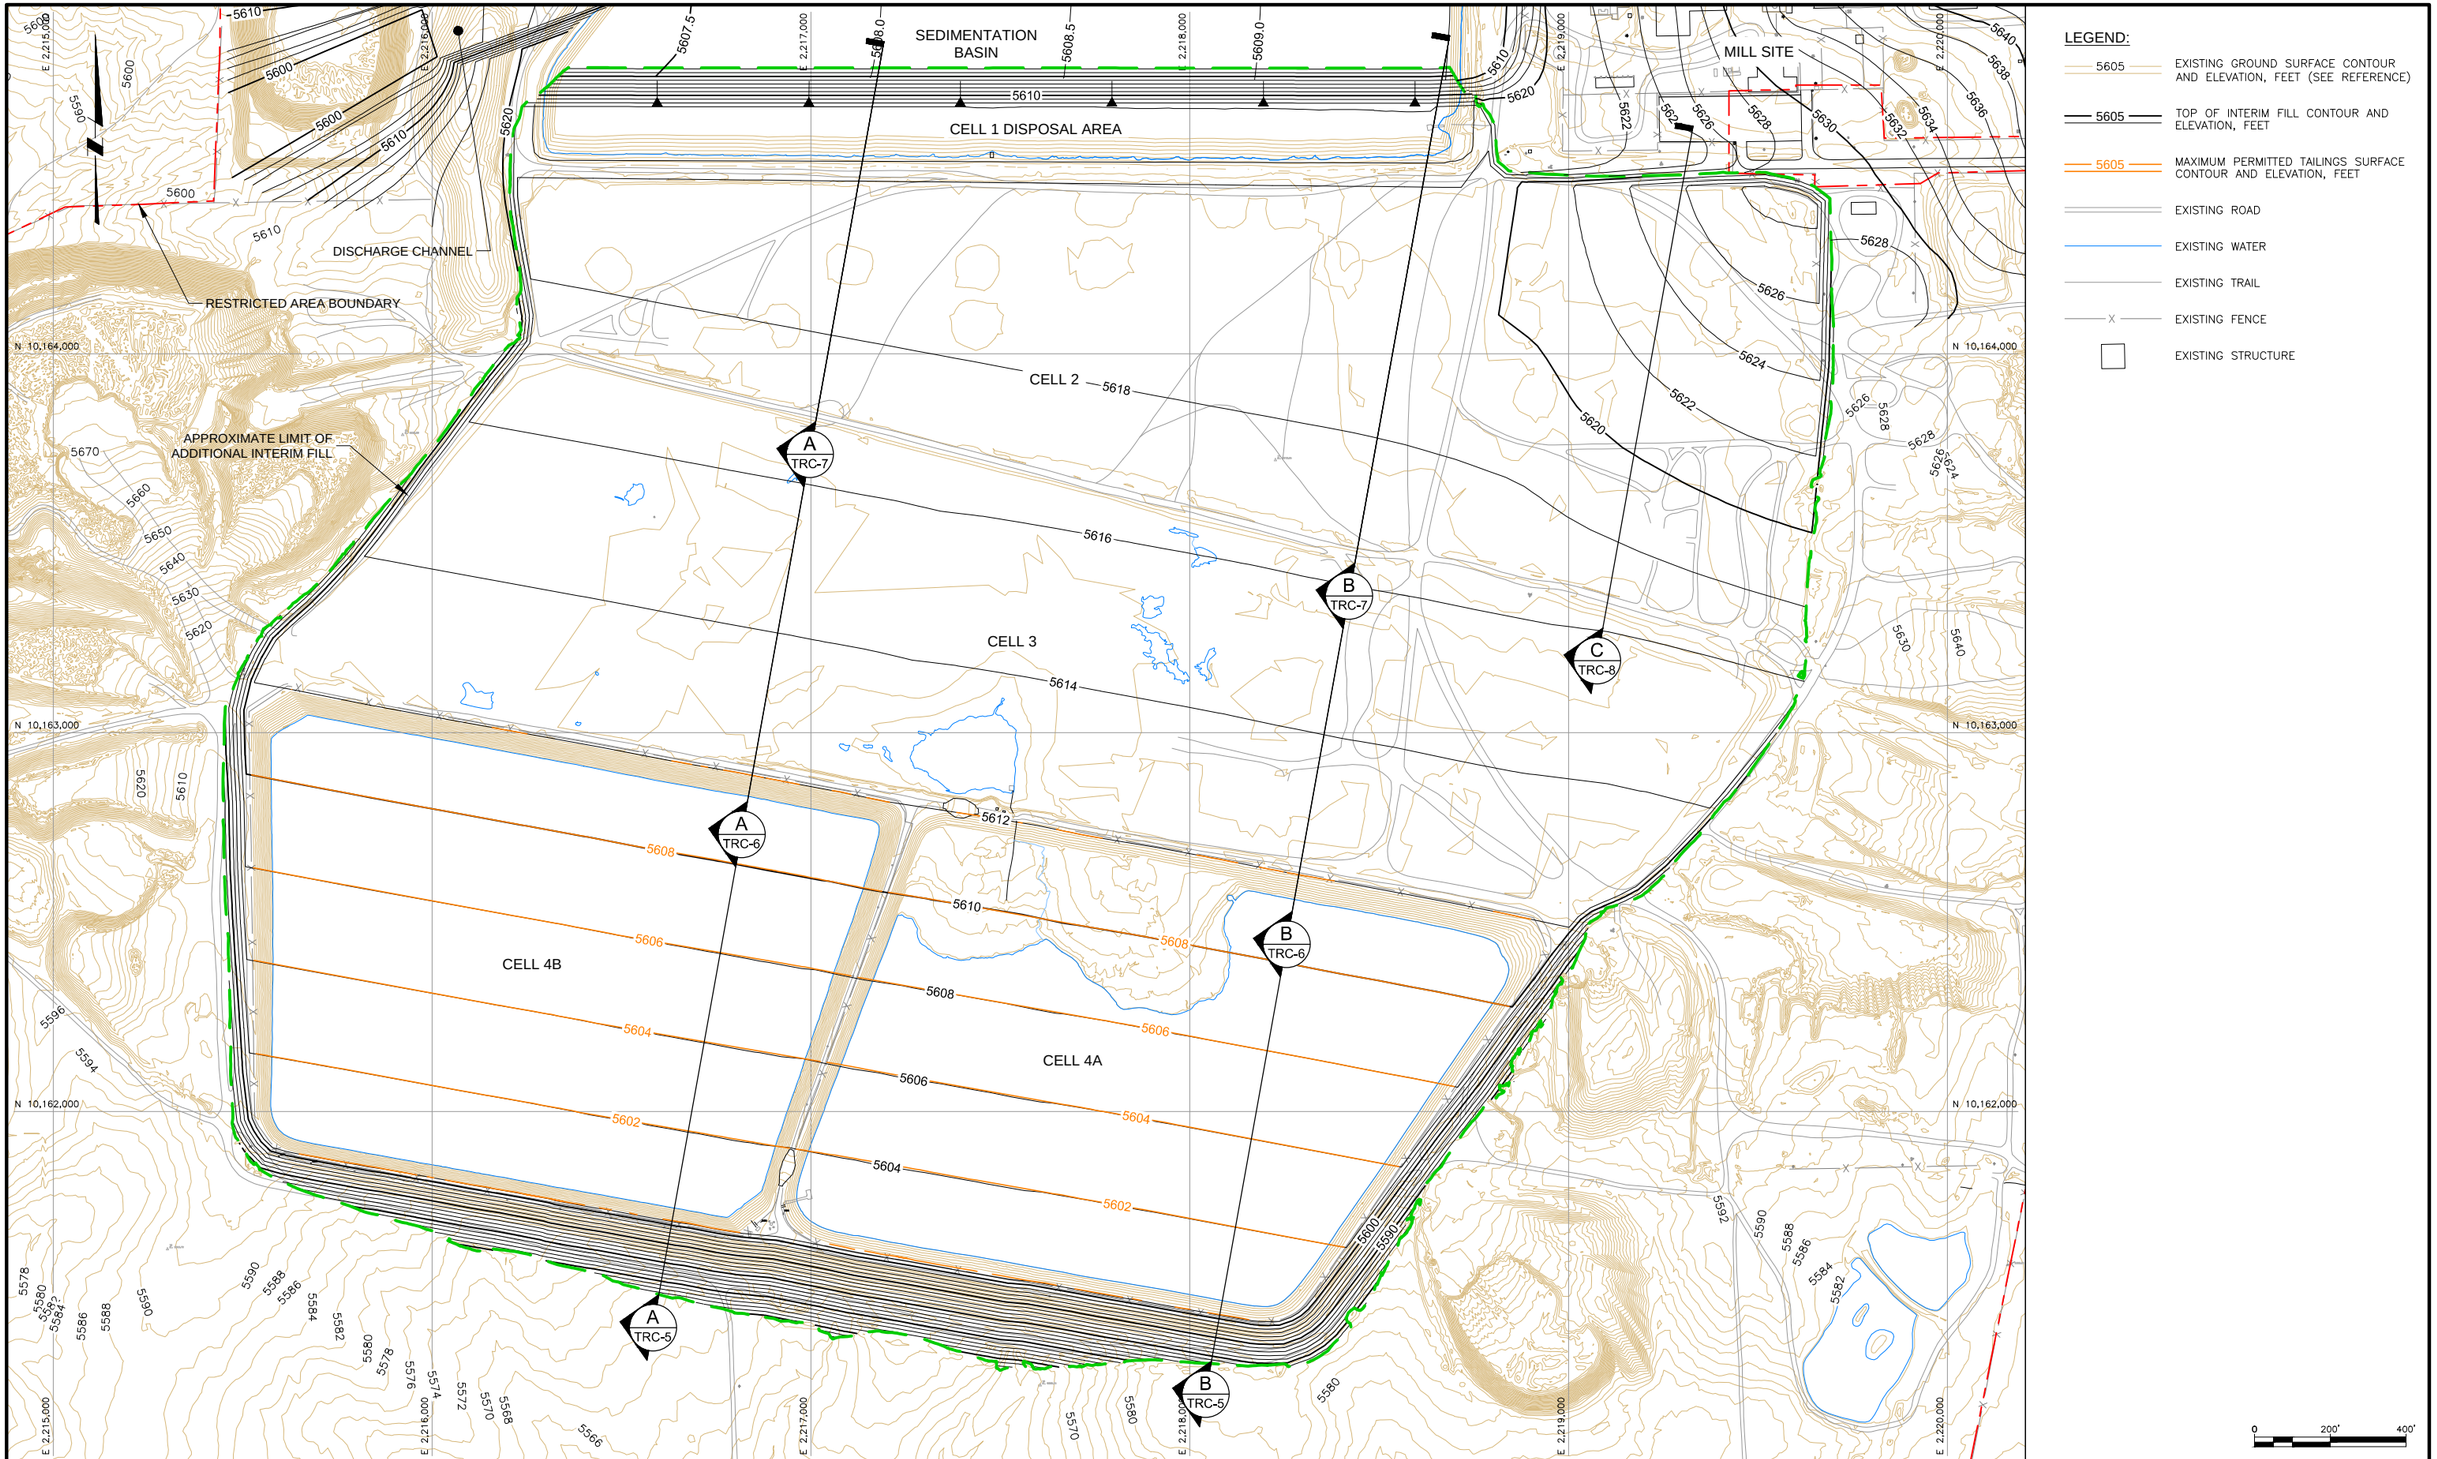

LEGEND:

- 5605 — EXISTING GROUND SURFACE CONTOUR AND ELEVATION, FEET (SEE REFERENCE)
- 5605 — TOP OF INTERIM FILL CONTOUR AND ELEVATION, FEET
- 5605 — MAXIMUM PERMITTED TAILINGS SURFACE CONTOUR AND ELEVATION, FEET
- EXISTING ROAD
- EXISTING WATER
- EXISTING TRAIL
- EXISTING FENCE
- EXISTING STRUCTURE

ISSUE / REV	DESCRIPTION	TECH	ENG	DATE
C	ISSUED FOR RECLAMATION PLAN REVISION 5.1	KR	MD	04-16
B	ISSUED WITH EFRI 2015 RESPONSES TO FEB 2013 DRC REVIEW COMMENTS	DM	MD	08-15
A	ISSUED FOR RECLAMATION PLAN REVISION 5.0	DM	RS	08-11

DISCLAIMER:
THIS DRAWING WAS DEVELOPED THROUGH THE APPLICATION OF PROFESSIONAL ENGINEERING SKILL AND PROPRIETARY METHODOLOGIES, PROCESSES AND KNOW HOW OF MWH AS AUTHOR ALL PURSUANT TO THE TERMS OF A CONTRACTUAL SCOPE OF WORK GOVERNING ITS PREPARATION. THIS DRAWING MAY NOT BE USED OR MODIFIED OTHER THAN IN STRICT ACCORDANCE WITH THE TERMS OF THE GOVERNING CONTRACT AND SCOPE OF WORK OR OTHERWISE ABSENT THE INVOLVEMENT AND CONSENT OF THE AUTHOR. ANY ALTERATION OR ADAPTATION OF THIS DRAWING SHALL BE CONSISTENT WITH THE AUTHOR'S CONTRACTUAL AND PROPRIETARY RIGHTS AND BE AT USER'S SOLE RISK AND WITHOUT ANY LIABILITY OR LEGAL RESPONSIBILITY OF MWH.

DRAWING REFERENCE(S):
- EXISTING TOPOGRAPHY BASED UPON FILE PROVIDED FROM ENERGY FUELS ON JULY 20, 2015. PER ENERGY FUELS, GROUND SURFACE CONTOURS ARE FROM 2012 AERIAL SURVEY CONDUCTED BY JONES & DeMILLE ENGINEERING INC., EXCEPT FOR CELLS 2 AND 3. CELL 2 TOPOGRAPHY FROM ENERGY FUELS SURVEY CONDUCTED OCTOBER 2013. CELL 3 TOPOGRAPHY FROM ENERGY FUELS SURVEY CONDUCTED ON JULY 8, 2014.

DESIGNED BY	M DAVIS	04-16
DRAWN BY	K REED	04-16
CHECKED BY	C STRACHAN	04-16
APPROVED BY	C STRACHAN	04-16
PROJECT MANAGER	M DAVIS	04-16
CLIENT APPROVAL		
CLIENT REFERENCE NO.		

ENERGY FUELS

PROJECT LOCATION: BLANDING, UTAH
PROJECT: WHITE MESA MILL SITE RECLAMATION
TITLE: INTERIM FILL GRADING PLAN

MWH

SHEET: TRC-1
REVISION: C
FILE NAME: WMM TRC-1
DATE: AUG 2016

L:\design--drafting\clients--a-n\energy fuels\013-sheet set\2015-08-31 cover dsgn dwgs\WMM TRC-1

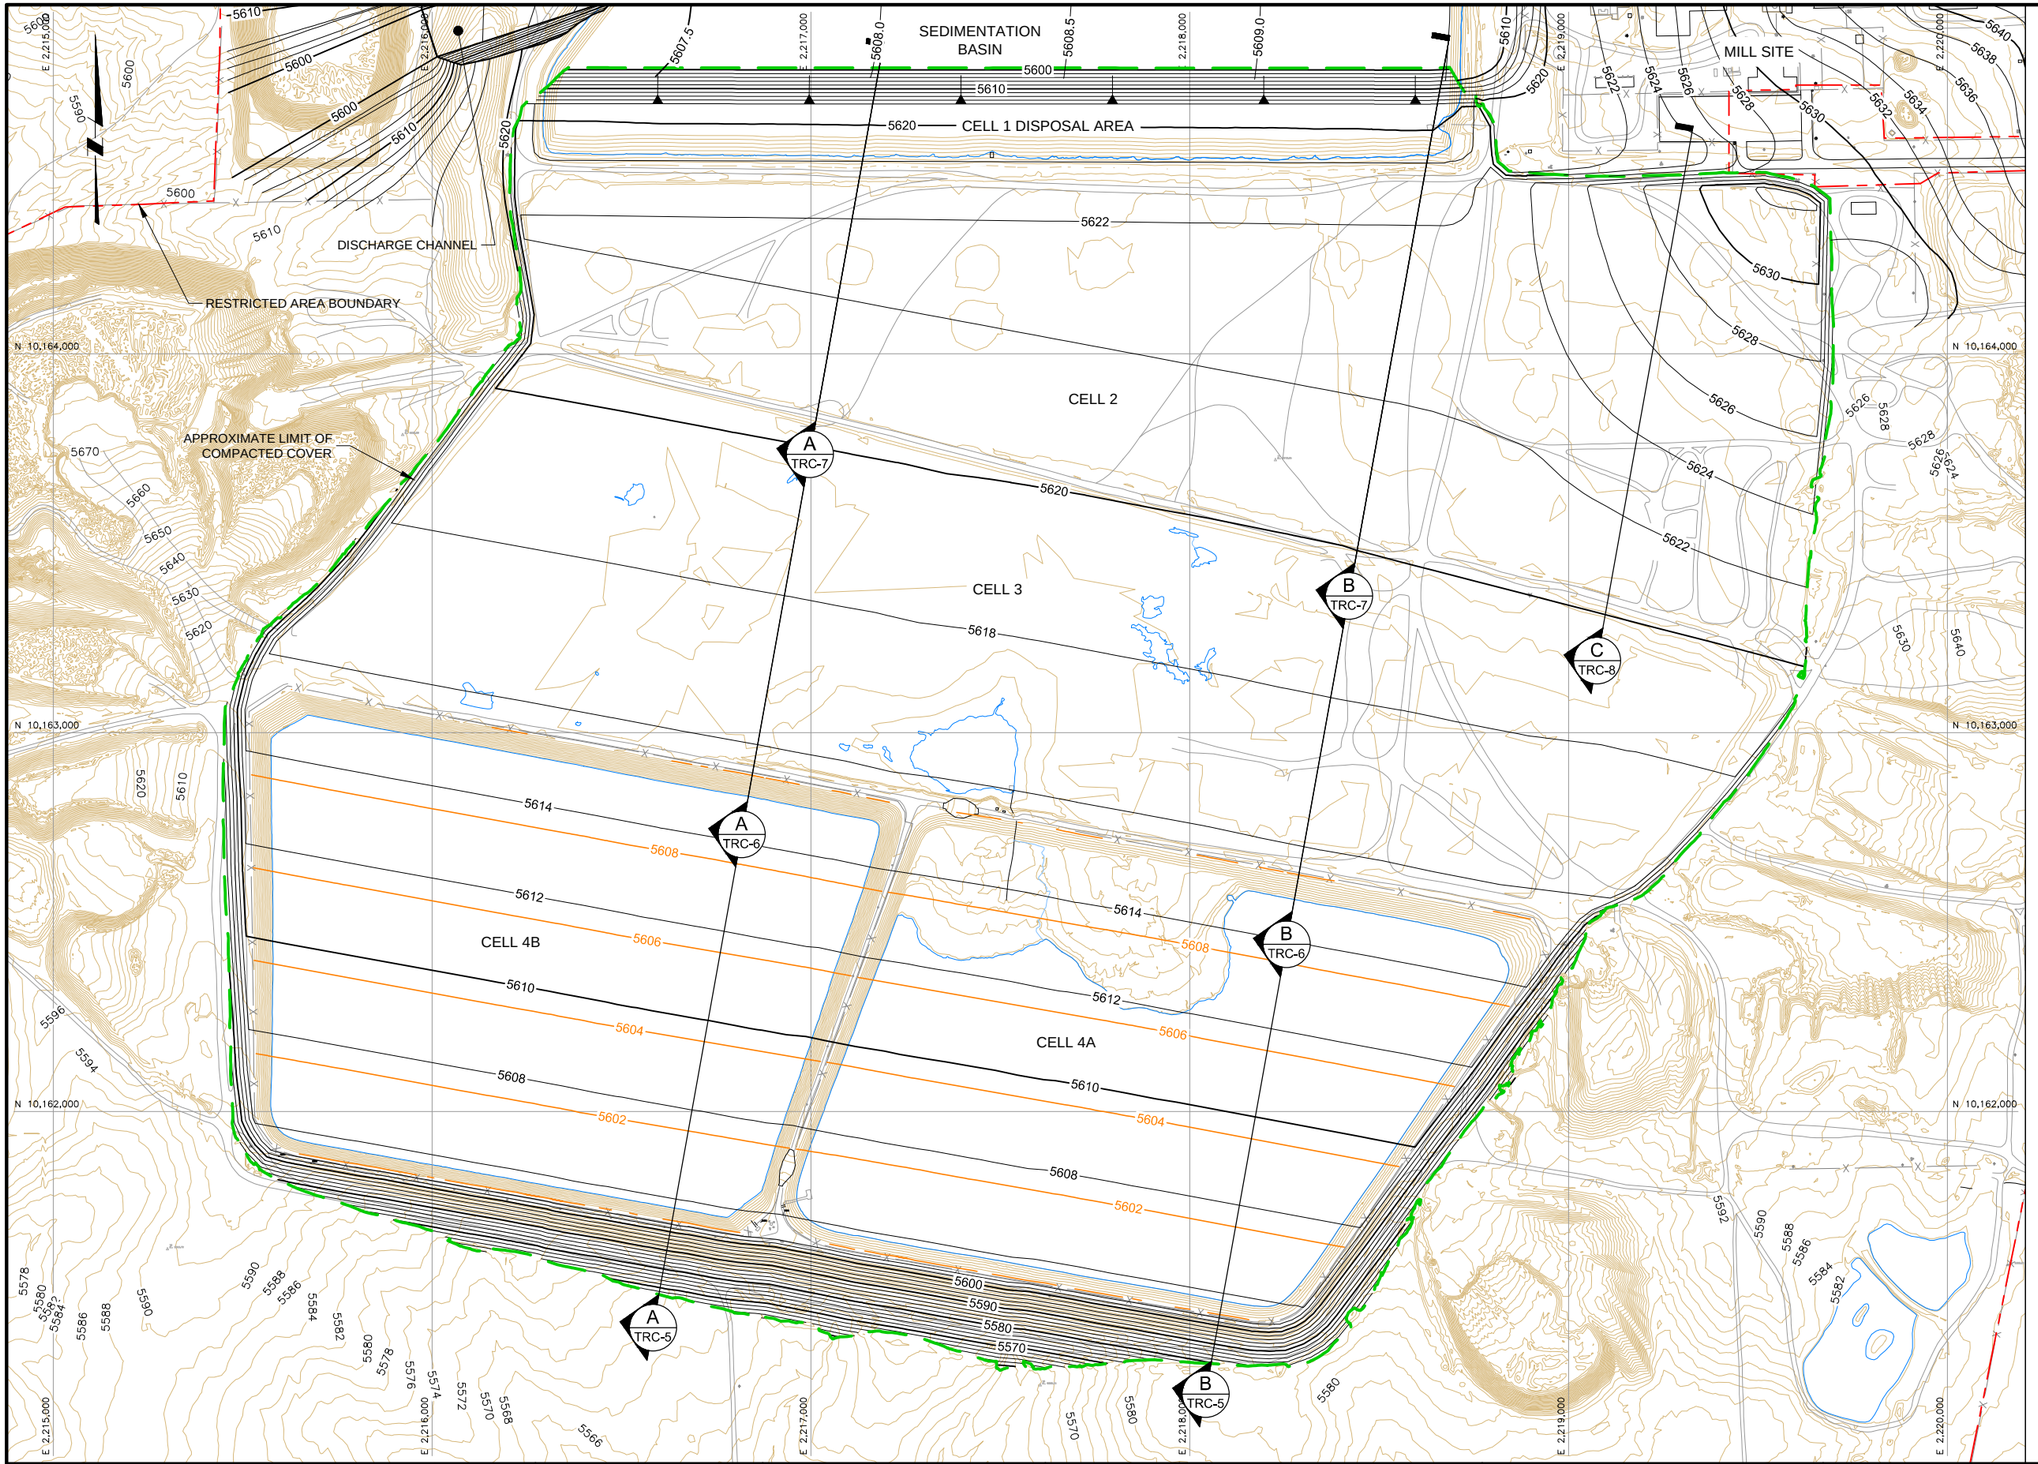

LEGEND:

- 5605 — EXISTING GROUND SURFACE CONTOUR AND ELEVATION, FEET (SEE REFERENCE)
- 5605 — TOP OF COMPACTED COVER CONTOUR AND ELEVATION, FEET
- 5605 — MAXIMUM PERMITTED TAILINGS SURFACE CONTOUR AND ELEVATION, FEET
- EXISTING ROAD
- EXISTING WATER
- EXISTING TRAIL
- EXISTING FENCE
- EXISTING STRUCTURE

ISSUE / REV	DESCRIPTION	TECH	ENG	DATE
C	ISSUED FOR RECLAMATION PLAN REVISION 5.1	KR	MD	04–16
B	ISSUED WITH EFRI 2015 RESPONSES TO FEB 2013 DRC REVIEW COMMENTS	DM	MD	08–15
A	ISSUED FOR RECLAMATION PLAN REVISION 5.0	DM	RS	08–11

DISCLAIMER:
THIS DRAWING WAS DEVELOPED THROUGH THE APPLICATION OF PROFESSIONAL ENGINEERING SKILL AND PROPRIETARY METHODOLOGIES, PROCESSES AND KNOW HOW OF MWH AS AUTHOR ALL PURSUANT TO THE TERMS OF A CONTRACTUAL SCOPE OF WORK GOVERNING ITS PREPARATION. THIS DRAWING MAY NOT BE USED OR MODIFIED OTHER THAN IN STRICT ACCORDANCE WITH THE TERMS OF THE GOVERNING CONTRACT AND SCOPE OF WORK OR OTHERWISE ABSENT THE INVOLVEMENT AND CONSENT OF THE AUTHOR. ANY ALTERATION OR ADAPTATION OF THIS DRAWING SHALL BE CONSISTENT WITH THE AUTHOR'S CONTRACTUAL AND PROPRIETARY RIGHTS AND BE AT USER'S SOLE RISK AND WITHOUT ANY LIABILITY OR LEGAL RESPONSIBILITY OF MWH.

DRAWING REFERENCE(S):
- EXISTING TOPOGRAPHY BASED UPON FILE PROVIDED FROM ENERGY FUELS ON JULY 20, 2015. PER ENERGY FUELS, GROUND SURFACE CONTOURS ARE FROM 2012 AERIAL SURVEY CONDUCTED BY JONES & DeMILLE ENGINEERING INC., EXCEPT FOR CELLS 2 AND 3. CELL 2 TOPOGRAPHY FROM ENERGY FUELS SURVEY CONDUCTED OCTOBER 2013. CELL 3 TOPOGRAPHY FROM ENERGY FUELS SURVEY CONDUCTED ON JULY 8, 2014.

DESIGNED BY	M DAVIS	04–16
DRAWN BY	K REED	04–16
CHECKED BY	C STRACHAN	04–16
APPROVED BY	C STRACHAN	04–16
PROJECT MANAGER	M DAVIS	04–16
CLIENT APPROVAL		
CLIENT REFERENCE NO.		

ENERGY FUELS

PROJECT LOCATION: BLANDING, UTAH
PROJECT: WHITE MESA MILL SITE RECLAMATION
TITLE: COMPACTED COVER GRADING PLAN

MWH

SHEET: TRC-2
REVISION: C
FILE NAME: WMM TRC-2
DATE: AUG 2016

L:\design--drafting\clients--a-n\energy fuels\013-sheet set\2015-08-31 cover dsgn dwgs\WMM TRC-2

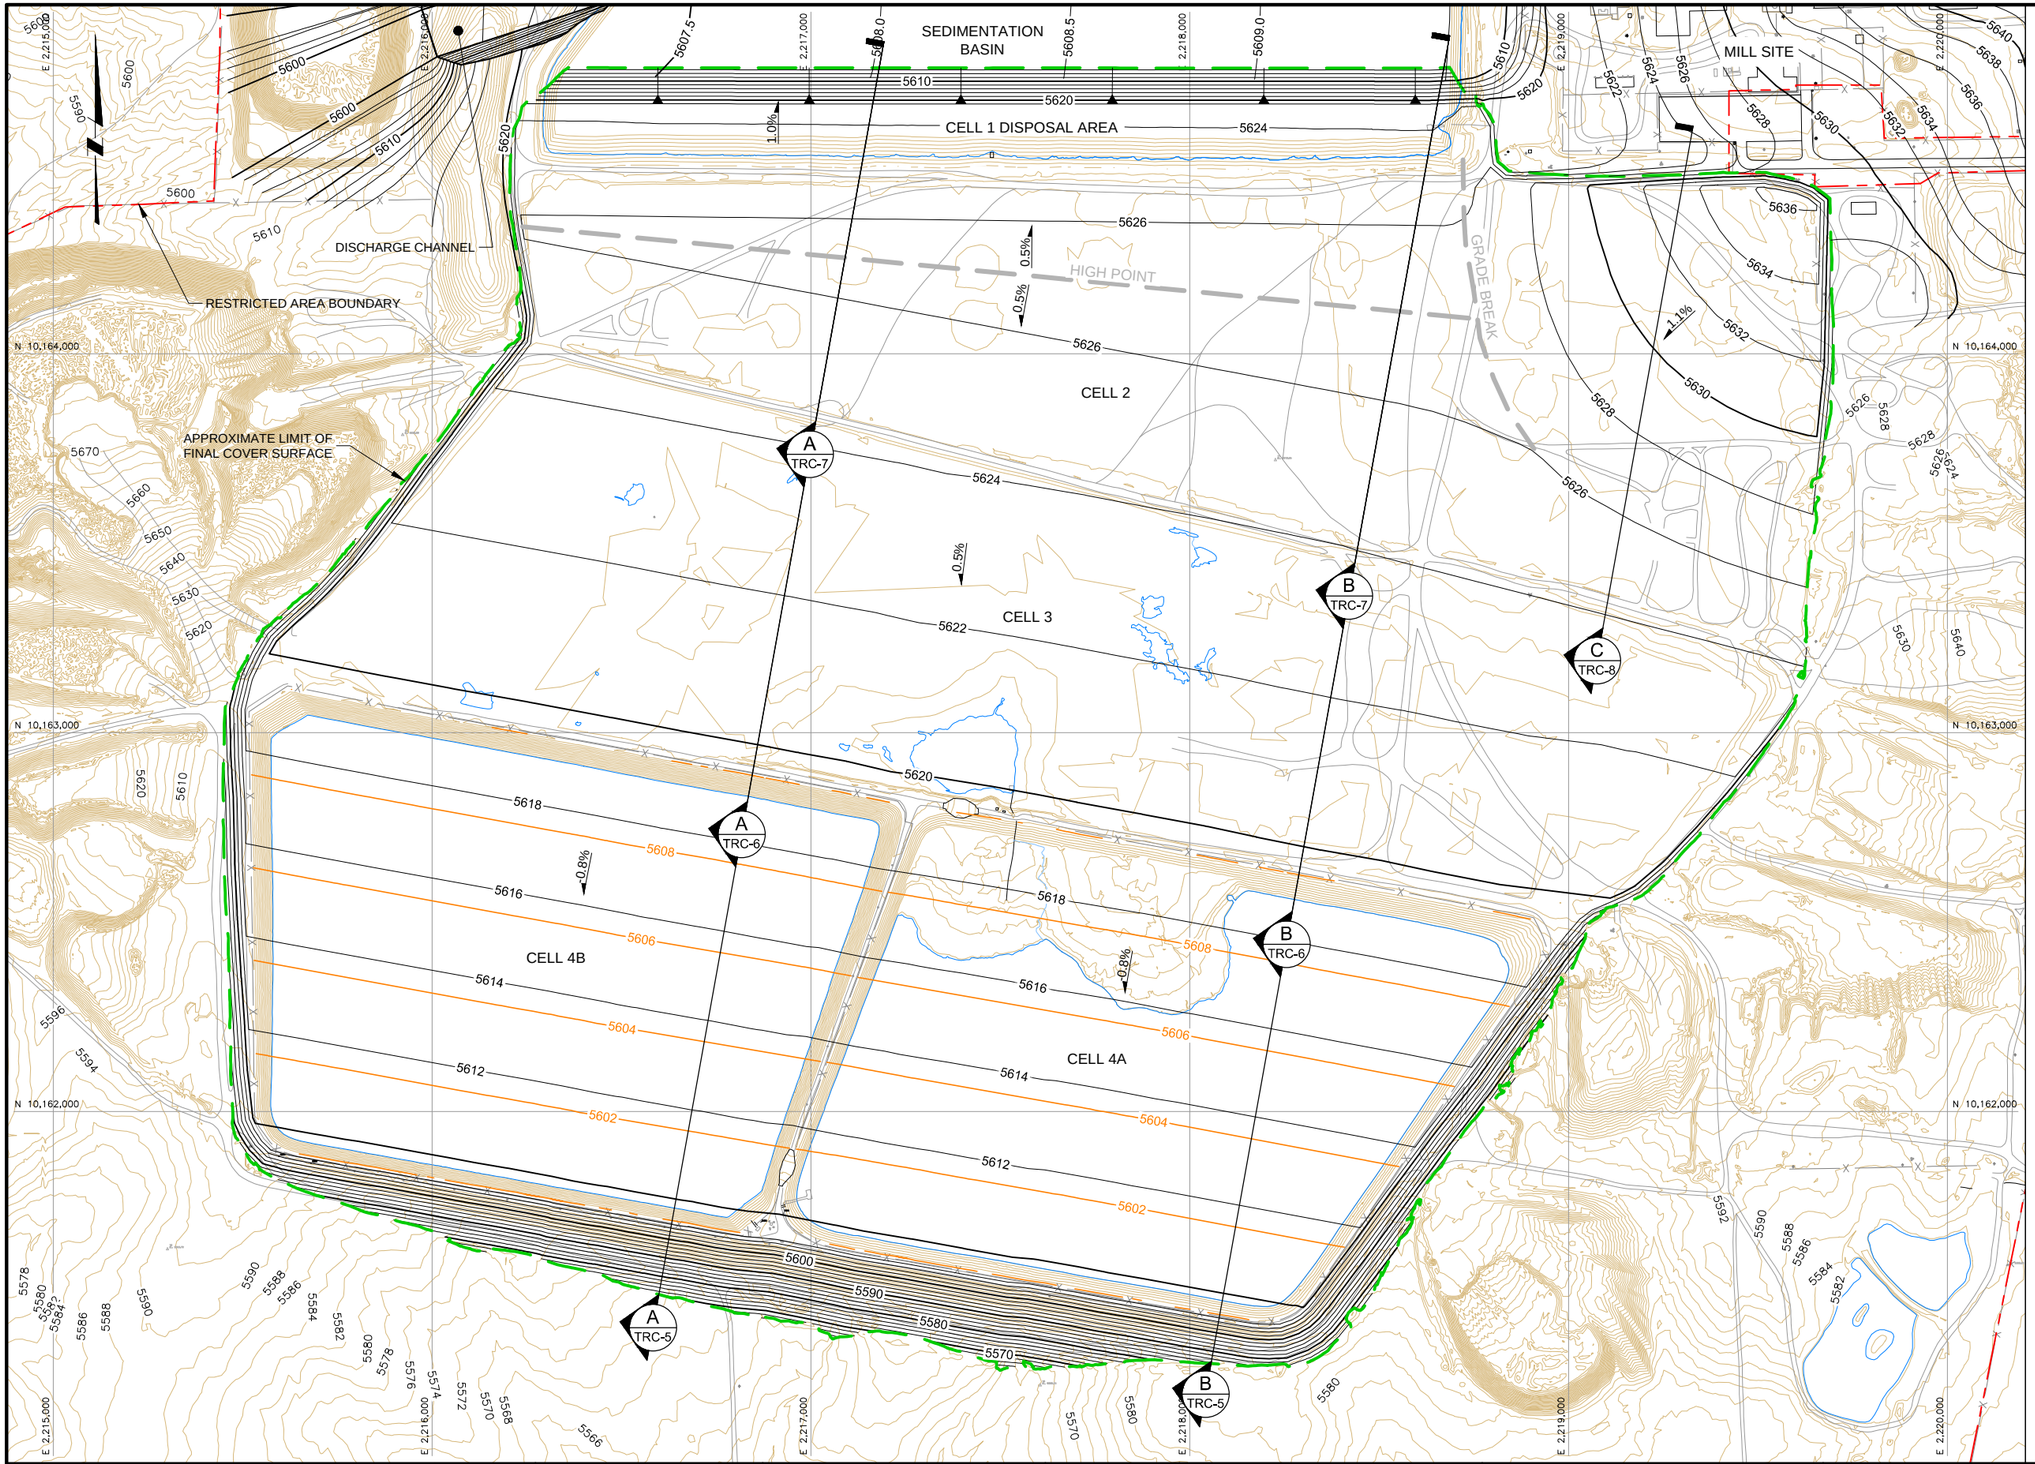

LEGEND:

- 5605 — EXISTING GROUND SURFACE CONTOUR AND ELEVATION, FEET (SEE REFERENCE)
- 5605 — TOP OF FINAL COVER CONTOUR AND ELEVATION, FEET
- 5605 — MAXIMUM PERMITTED TAILINGS SURFACE CONTOUR AND ELEVATION, FEET
- EXISTING ROAD
- EXISTING WATER
- EXISTING TRAIL
- EXISTING FENCE
- EXISTING STRUCTURE

ISSUE / REV	DESCRIPTION	TECH	ENG	DATE
C	ISSUED FOR RECLAMATION PLAN REVISION 5.1	KR	MD	04-16
B	ISSUED WITH EFRI 2015 RESPONSES TO FEB 2013 DRC REVIEW COMMENTS	DM	MD	08-15
A	ISSUED FOR RECLAMATION PLAN REVISION 5.0	DM	RS	08-11

DISCLAIMER:
THIS DRAWING WAS DEVELOPED THROUGH THE APPLICATION OF PROFESSIONAL ENGINEERING SKILL AND PROPRIETARY METHODOLOGIES, PROCESSES AND KNOW HOW OF MWH AS AUTHOR ALL PURSUANT TO THE TERMS OF A CONTRACTUAL SCOPE OF WORK GOVERNING ITS PREPARATION. THIS DRAWING MAY NOT BE USED OR MODIFIED OTHER THAN IN STRICT ACCORDANCE WITH THE TERMS OF THE GOVERNING CONTRACT AND SCOPE OF WORK OR OTHERWISE ABSENT THE INVOLVEMENT AND CONSENT OF THE AUTHOR. ANY ALTERATION OR ADAPTATION OF THIS DRAWING SHALL BE CONSISTENT WITH THE AUTHOR'S CONTRACTUAL AND PROPRIETARY RIGHTS AND BE AT USER'S SOLE RISK AND WITHOUT ANY LIABILITY OR LEGAL RESPONSIBILITY OF MWH.

DRAWING REFERENCE(S):
- EXISTING TOPOGRAPHY BASED UPON FILE PROVIDED FROM ENERGY FUELS ON JULY 20, 2015. PER ENERGY FUELS, GROUND SURFACE CONTOURS ARE FROM 2012 AERIAL SURVEY CONDUCTED BY JONES & DeMILLE ENGINEERING INC., EXCEPT FOR CELLS 2 AND 3. CELL 2 TOPOGRAPHY FROM ENERGY FUELS SURVEY CONDUCTED OCTOBER 2013. CELL 3 TOPOGRAPHY FROM ENERGY FUELS SURVEY CONDUCTED ON JULY 8, 2014.

DESIGNED BY	M DAVIS	04-16
DRAWN BY	K REED	04-16
CHECKED BY	C STRACHAN	04-16
APPROVED BY	C STRACHAN	04-16
PROJECT MANAGER	M DAVIS	04-16
CLIENT APPROVAL		
CLIENT REFERENCE NO.		

ENERGY FUELS

PROJECT LOCATION: BLANDING, UTAH
PROJECT: WHITE MESA MILL SITE RECLAMATION
TITLE: FINAL COVER SURFACE LAYOUT

MWH

SHEET: TRC-3
REVISION: C
FILE NAME: WMM TRC-3
DATE: AUG 2016

L:\design--drafting\clients--a-m\energy fuels\013-sheet set\2015-08-31 cover dsgn dwgs\WMM TRC-3

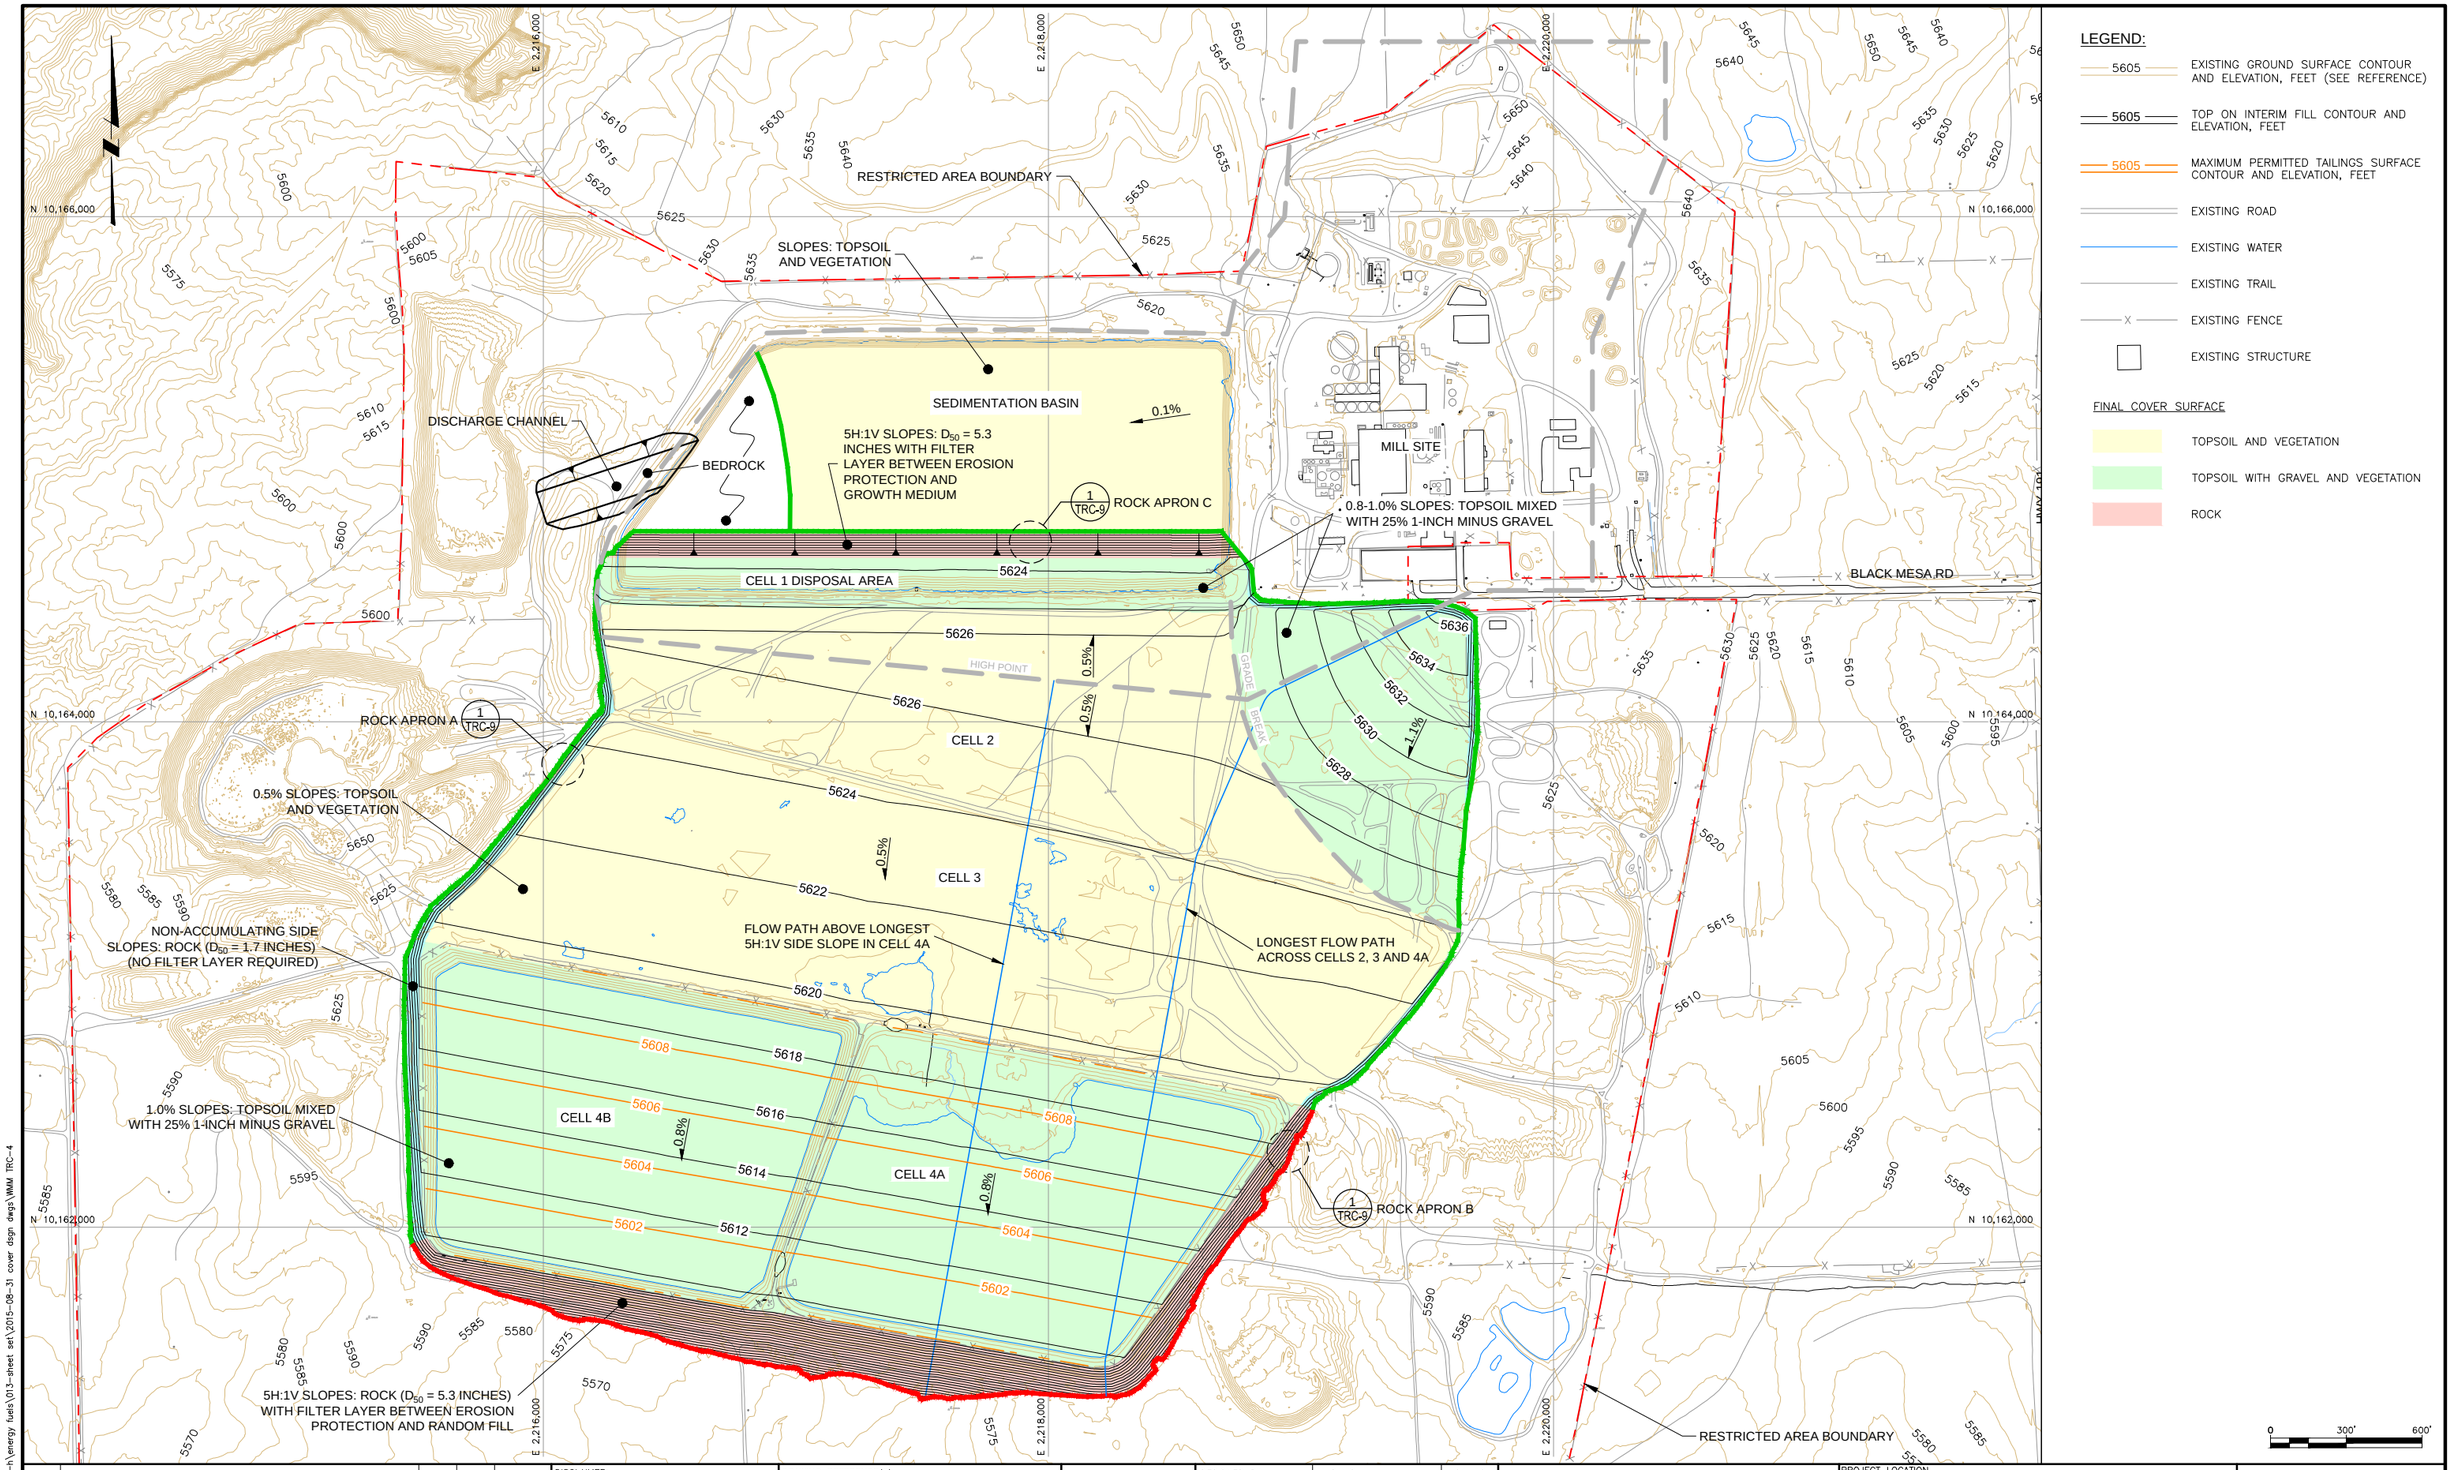

LEGEND:

- 5605 — EXISTING GROUND SURFACE CONTOUR AND ELEVATION, FEET (SEE REFERENCE)
- 5605 — TOP ON INTERIM FILL CONTOUR AND ELEVATION, FEET
- 5605 — MAXIMUM PERMITTED TAILINGS SURFACE CONTOUR AND ELEVATION, FEET
- EXISTING ROAD
- EXISTING WATER
- EXISTING TRAIL
- EXISTING FENCE
- EXISTING STRUCTURE

FINAL COVER SURFACE

- TOPSOIL AND VEGETATION
- TOPSOIL WITH GRAVEL AND VEGETATION
- ROCK

ISSUE / REV	DESCRIPTION	TECH	ENG	DATE
C	ISSUED FOR RECLAMATION PLAN REVISION 5.1	KR	MD	04–16
B	ISSUED WITH EFRI 2015 RESPONSES TO FEB 2013 DRC REVIEW COMMENTS	DM	MD	08–15
A	ISSUED FOR RECLAMATION PLAN REVISION 5.0	DM	RS	08–11

DISCLAIMER:
THIS DRAWING WAS DEVELOPED THROUGH THE APPLICATION OF PROFESSIONAL ENGINEERING SKILL AND PROPRIETARY METHODOLOGIES, PROCESSES AND KNOW HOW OF MWH AS AUTHOR ALL PURSUANT TO THE TERMS OF A CONTRACTUAL SCOPE OF WORK GOVERNING ITS PREPARATION. THIS DRAWING MAY NOT BE USED OR MODIFIED OTHER THAN IN STRICT ACCORDANCE WITH THE TERMS OF THE GOVERNING CONTRACT AND SCOPE OF WORK OR OTHERWISE ABSENT THE INVOLVEMENT AND CONSENT OF THE AUTHOR. ANY ALTERATION OR ADAPTATION OF THIS DRAWING SHALL BE CONSISTENT WITH THE AUTHOR'S CONTRACTUAL AND PROPRIETARY RIGHTS AND BE AT USER'S SOLE RISK AND WITHOUT ANY LIABILITY OR LEGAL RESPONSIBILITY OF MWH.

DRAWING REFERENCE(S):

- EXISTING TOPOGRAPHY BASED UPON FILE PROVIDED FROM ENERGY FUELS ON JULY 20, 2015. PER ENERGY FUELS, GROUND SURFACE CONTOURS ARE FROM 2012 AERIAL SURVEY CONDUCTED BY JONES & DeMILLE ENGINEERING INC., EXCEPT FOR CELLS 2 AND 3. CELL 2 TOPOGRAPHY FROM ENERGY FUELS SURVEY CONDUCTED OCTOBER 2013. CELL 3 TOPOGRAPHY FROM ENERGY FUELS SURVEY CONDUCTED ON JULY 8, 2014.

DESIGNED BY	M DAVIS	04–16
DRAWN BY	K REED	04–16
CHECKED BY	C STRACHAN	04–16
APPROVED BY	C STRACHAN	04–16
PROJECT MANAGER	M DAVIS	04–16
CLIENT APPROVAL		
CLIENT REFERENCE NO.		

ENERGY FUELS

PROJECT LOCATION: BLANDING, UTAH

PROJECT: WHITE MESA MILL SITE RECLAMATION

TITLE: RECLAMATION COVER EROSION PROTECTION

MWH

SHEET: TRC-4 | REVISION: C

FILE NAME: WMM TRC-4 | DATE: AUG 2016

L:\design--drafting\clients--a-n\energy fuels\013-sheet set\2015-08-31 cover dsgn dwgs\WMM TRC-4

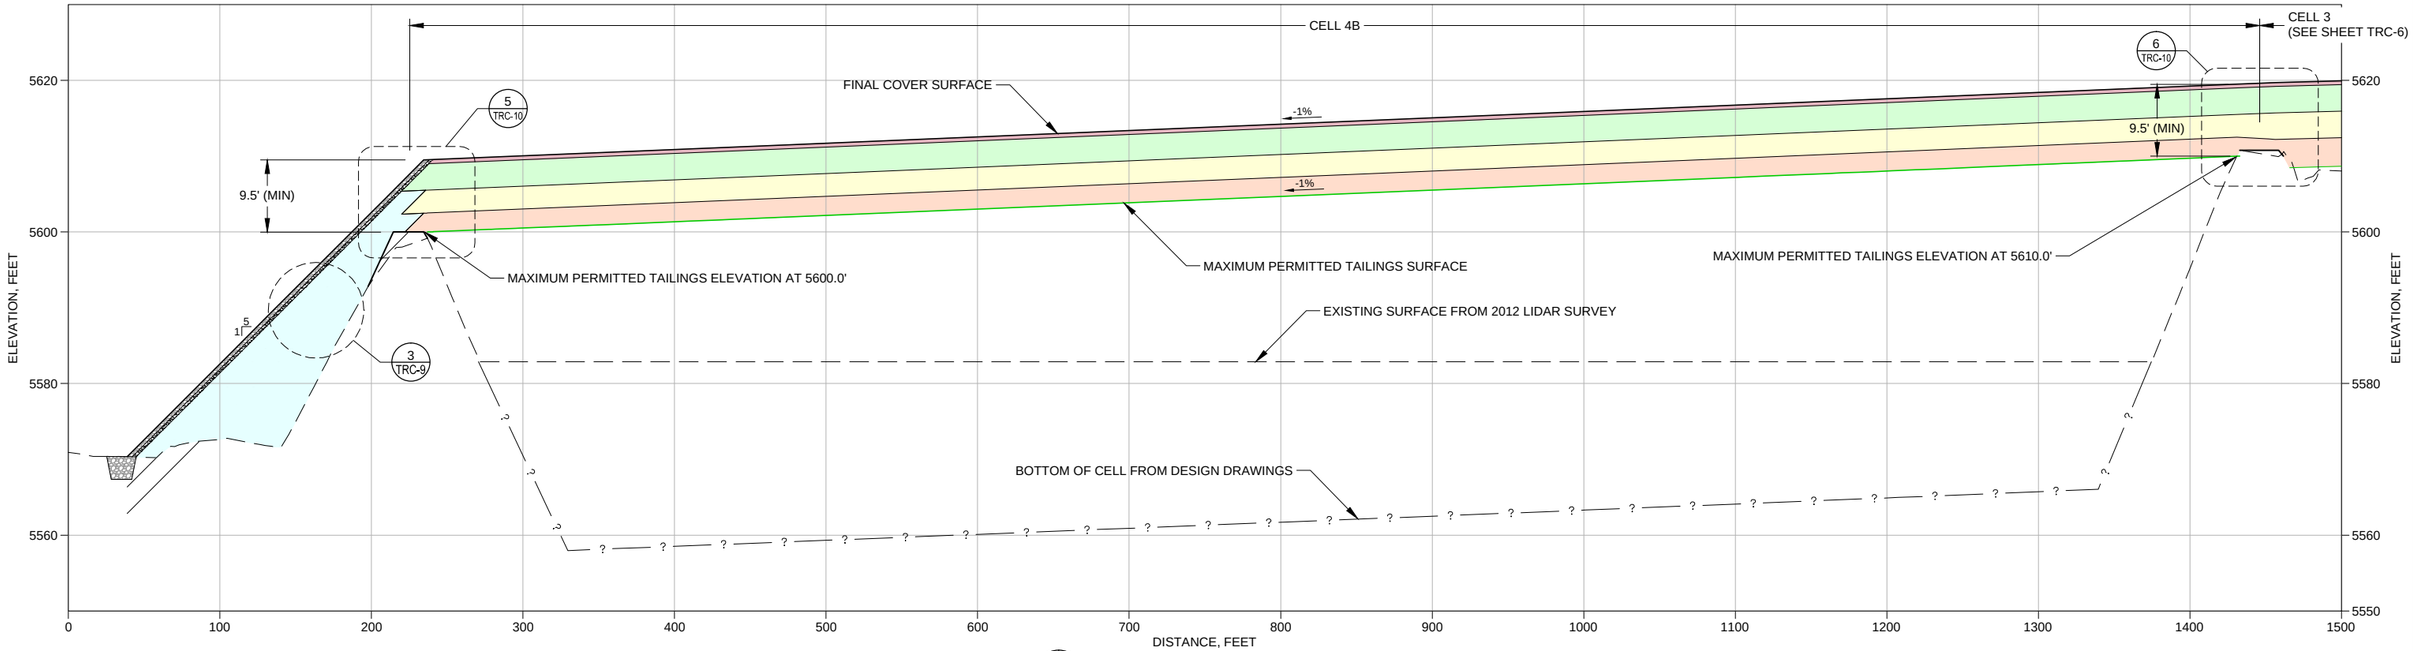

A TRC-3 TAILINGS COVER

HORZ 0 50 100
VERT 0 10 20
SCALE IN FEET
VERTICAL EXAGGERATION = 5X

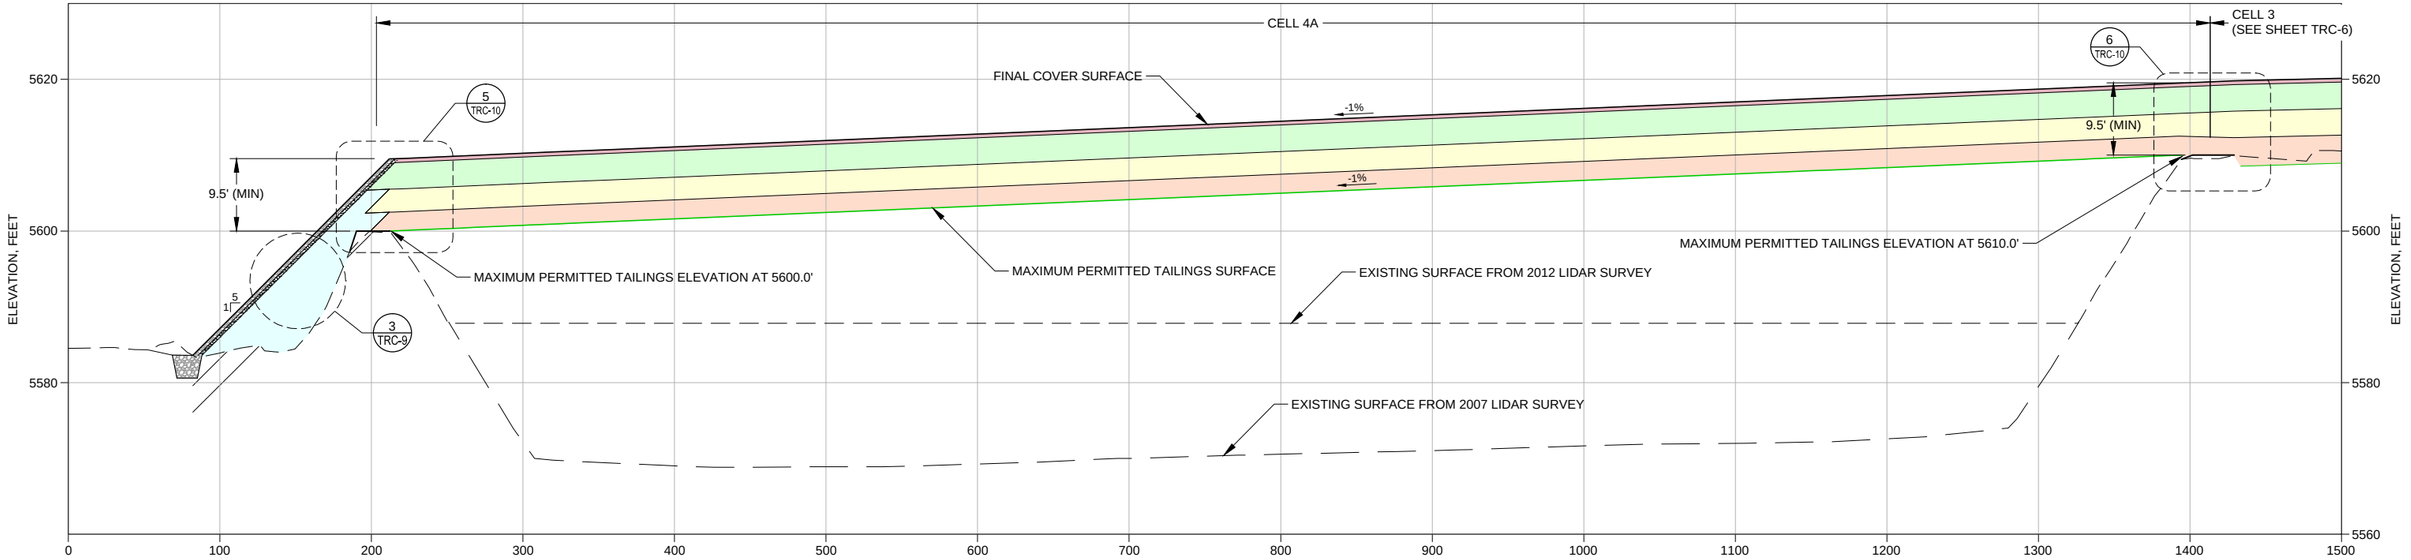

B TRC-3 TAILINGS COVER

HORZ 0 50 100
VERT 0 10 20
SCALE IN FEET
VERTICAL EXAGGERATION = 5X

LEGEND:

EROSION PROTECTION | COMPACTED COVER | RANDOM FILL | RIPRAP FILTER
GROWTH MEDIUM | INTERIM FILL | RIPRAP

ISSUE / REV	DESCRIPTION	TECH	ENG	DATE
C	ISSUED FOR RECLAMATION PLAN REVISION 5.1	KR	MD	04-16
B	ISSUED WITH EFRI 2015 RESPONSES TO FEB 2013 DRC REVIEW COMMENTS	DM	MD	08-15
A	ISSUED FOR RECLAMATION PLAN REVISION 5.0	DM	RS	08-11

DISCLAIMER:
THIS DRAWING WAS DEVELOPED THROUGH THE APPLICATION OF PROFESSIONAL ENGINEERING SKILL AND PROPRIETARY METHODOLOGIES, PROCESSES AND KNOW HOW OF MWH AS AUTHOR ALL PURSUANT TO THE TERMS OF A CONTRACTUAL SCOPE OF WORK GOVERNING ITS PREPARATION. THIS DRAWING MAY NOT BE USED OR MODIFIED OTHER THAN IN STRICT ACCORDANCE WITH THE TERMS OF THE GOVERNING CONTRACT AND SCOPE OF WORK OR OTHERWISE ABSENT THE INVOLVEMENT AND CONSENT OF THE AUTHOR. ANY ALTERATION OR ADAPTATION OF THIS DRAWING SHALL BE CONSISTENT WITH THE AUTHOR'S CONTRACTUAL AND PROPRIETARY RIGHTS AND BE AT USER'S SOLE RISK AND WITHOUT ANY LIABILITY OR LEGAL RESPONSIBILITY OF MWH.

DRAWING REFERENCE(S):
- EXISTING TOPOGRAPHY BASED UPON FILE PROVIDED FROM ENERGY FUELS ON JULY 20, 2015. PER ENERGY FUELS, GROUND SURFACE CONTOURS ARE FROM 2012 AERIAL SURVEY CONDUCTED BY JONES & DeMILLE ENGINEERING INC., EXCEPT FOR CELLS 2 AND 3. CELL 2 TOPOGRAPHY FROM ENERGY FUELS SURVEY CONDUCTED OCTOBER 2013. CELL 3 TOPOGRAPHY FROM ENERGY FUELS SURVEY CONDUCTED ON JULY 8, 2014.

DESIGNED BY	M DAVIS	04-16
DRAWN BY	K REED	04-16
CHECKED BY	C STRACHAN	04-16
APPROVED BY	C STRACHAN	04-16
PROJECT MANAGER	M DAVIS	04-16
CLIENT APPROVAL		
CLIENT REFERENCE NO.		

ENERGY FUELS

PROJECT LOCATION: BLANDING, UTAH
PROJECT: WHITE MESA MILL SITE RECLAMATION
TITLE: COVER OVER CELL 4A & 4B CROSS SECTIONS

MWH

SHEET: TRC-5
REVISION: C
FILE NAME: WMM TRC-5
DATE: AUG 2016

L:\design-drafting\clients--o-n\energy fuels\013-sheet set\2015-08-31 cover dsgn dwgs\WMM TRC-5

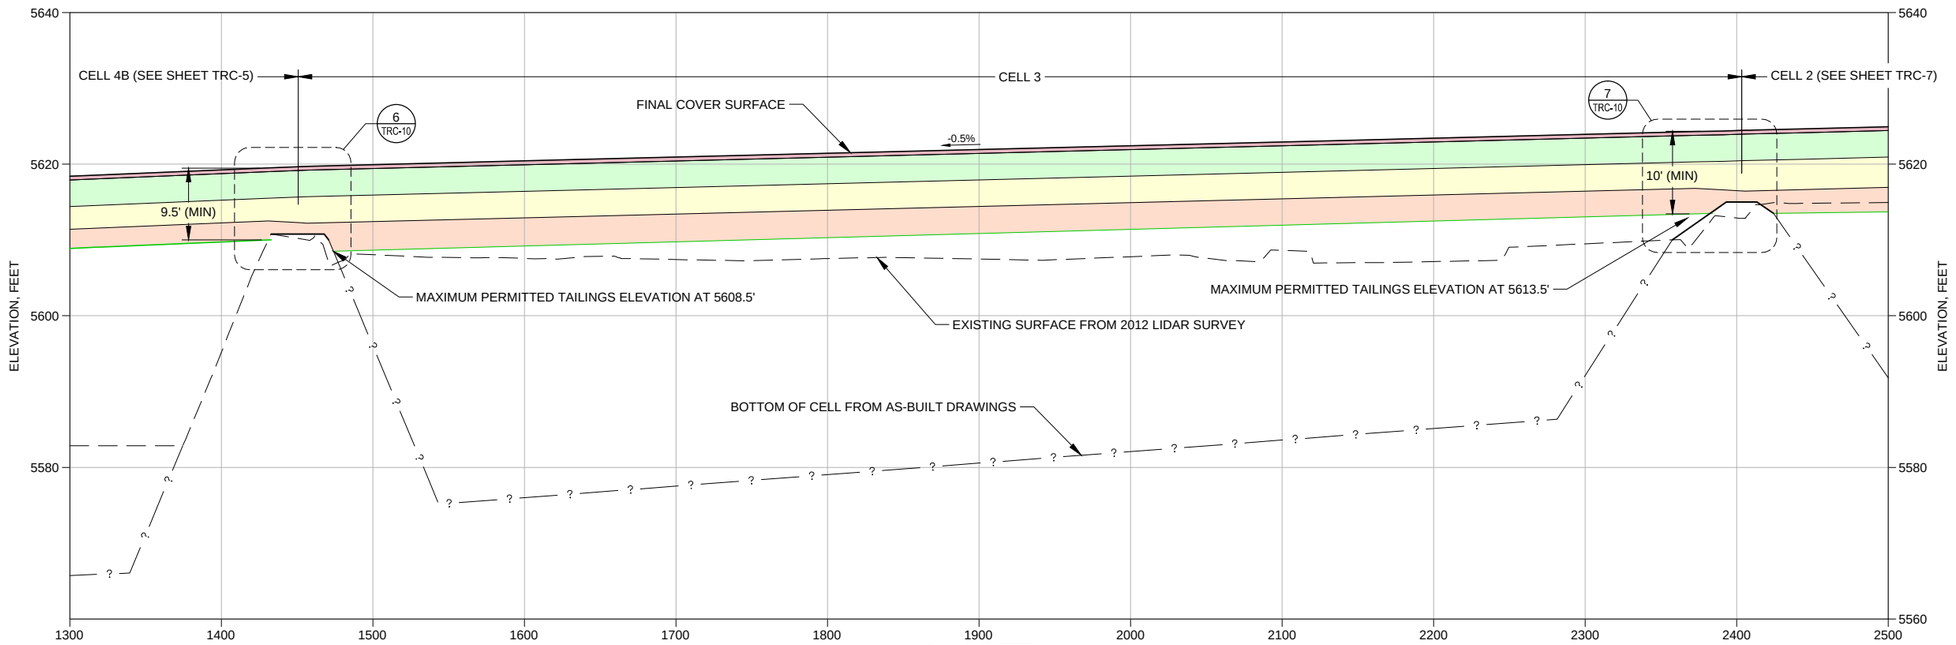

A TRC-3 TAILINGS COVER

HORZ 0 50 100
VERT 0 10 20
SCALE IN FEET
VERTICAL EXAGGERATION = 5X

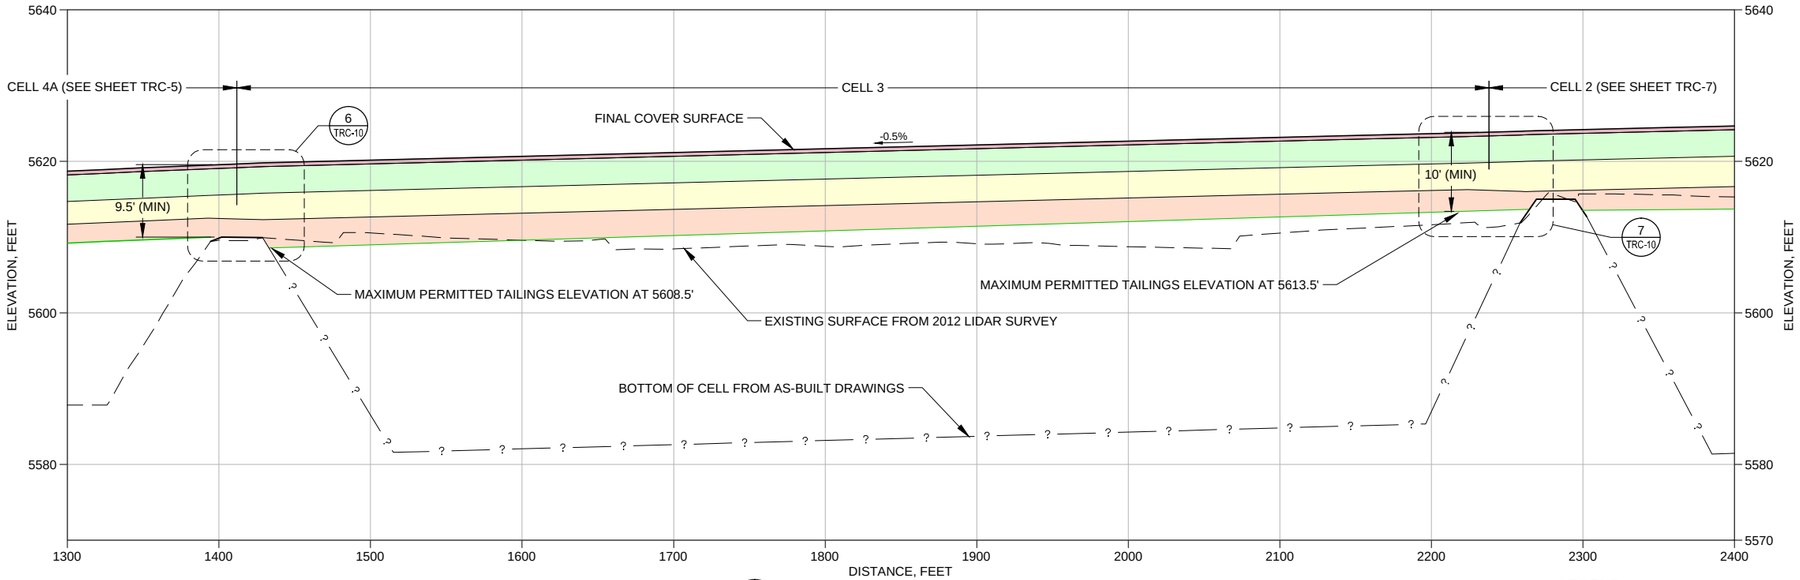

B TRC-3 TAILINGS COVER

HORZ 0 50 100
VERT 0 10 20
SCALE IN FEET
VERTICAL EXAGGERATION = 5X

LEGEND:

- EROSION PROTECTION
- COMPACTED COVER
- GROWTH MEDIUM
- INTERIM FILL

ISSUE REV	DESCRIPTION	TECH	ENG	DATE
C	ISSUED FOR RECLAMATION PLAN REVISION 5.1	KR	MD	04–16
B	ISSUED WITH EFRI 2015 RESPONSES TO FEB 2013 DRC REVIEW COMMENTS	DM	MD	08–15
A	ISSUED FOR RECLAMATION PLAN REVISION 5.0	DM	RS	08–11

DISCLAIMER:
THIS DRAWING WAS DEVELOPED THROUGH THE APPLICATION OF PROFESSIONAL ENGINEERING SKILL AND PROPRIETARY METHODOLOGIES, PROCESSES AND KNOW HOW OF MWH AS AUTHOR ALL PURSUANT TO THE TERMS OF A CONTRACTUAL SCOPE OF WORK GOVERNING ITS PREPARATION. THIS DRAWING MAY NOT BE USED OR MODIFIED OTHER THAN IN STRICT ACCORDANCE WITH THE TERMS OF THE GOVERNING CONTRACT AND SCOPE OF WORK OR OTHERWISE ABSENT THE INVOLVEMENT AND CONSENT OF THE AUTHOR. ANY ALTERATION OR ADAPTATION OF THIS DRAWING SHALL BE CONSISTENT WITH THE AUTHOR'S CONTRACTUAL AND PROPRIETARY RIGHTS AND BE AT USER'S SOLE RISK AND WITHOUT ANY LIABILITY OR LEGAL RESPONSIBILITY OF MWH.

DRAWING REFERENCE(S):

- EXISTING TOPOGRAPHY BASED UPON FILE PROVIDED FROM ENERGY FUELS ON JULY 20, 2015. PER ENERGY FUELS, GROUND SURFACE CONTOURS ARE FROM 2012 AERIAL SURVEY CONDUCTED BY JONES & DeMILLE ENGINEERING INC., EXCEPT FOR CELLS 2 AND 3. CELL 2 TOPOGRAPHY FROM ENERGY FUELS SURVEY CONDUCTED OCTOBER 2013. CELL 3 TOPOGRAPHY FROM ENERGY FUELS SURVEY CONDUCTED ON JULY 8, 2014.

DESIGNED BY	M DAVIS	04–16
DRAWN BY	K REED	04–16
CHECKED BY	C STRACHAN	04–16
APPROVED BY	C STRACHAN	04–16
PROJECT MANAGER	M DAVIS	04–16
CLIENT APPROVAL		
CLIENT REFERENCE NO.		

ENERGY FUELS

PROJECT LOCATION: BLANDING, UTAH
PROJECT: WHITE MESA MILL SITE RECLAMATION
TITLE: COVER OVER CELL 3 CROSS SECTIONS

MWH

SHEET: TRC-6
REVISION: C
FILE NAME: WMM TRC-5
DATE: AUG 2016

L:\design--drafting\clients--a-n\energy fuels\013-sheet set\2015--08--31 cover dsgn dwgs\WMM TRC-5

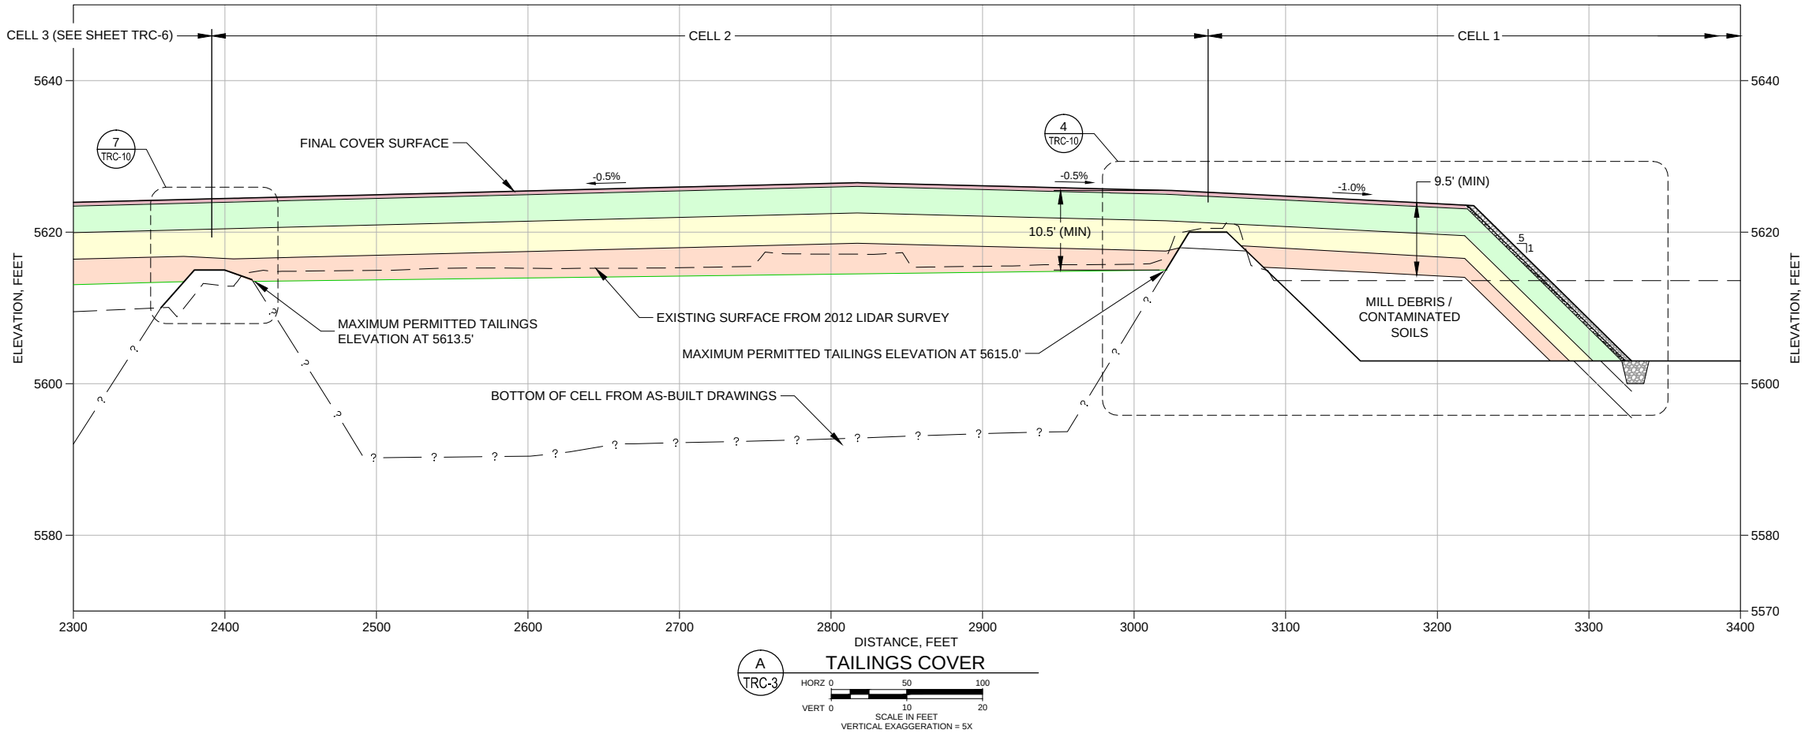

A TRC-3 TAILINGS COVER

HORZ 0 50 100
VERT 0 10 20
SCALE IN FEET
VERTICAL EXAGGERATION = 5X

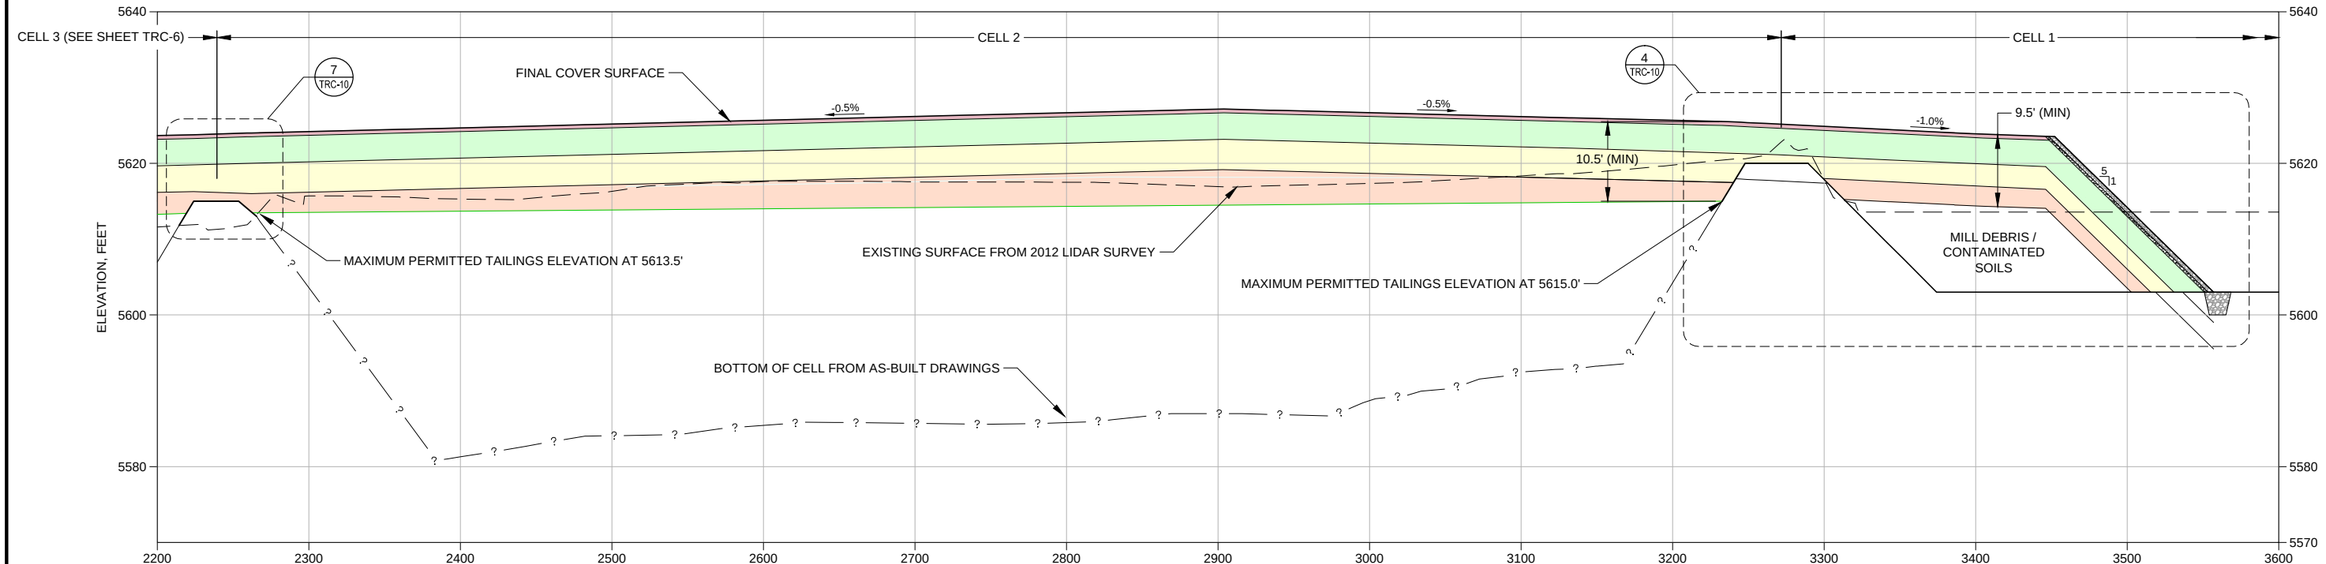

B TRC-3 TAILINGS COVER

HORZ 0 50 100
VERT 0 10 20
SCALE IN FEET
VERTICAL EXAGGERATION = 5X

LEGEND:

- EROSION PROTECTION
- COMPACTED COVER
- RIPRAP
- GROWTH MEDIUM
- INTERIM FILL
- RIPRAP FILTER

ISSUE / REV	DESCRIPTION	TECH	ENG	DATE
C	ISSUED FOR RECLAMATION PLAN REVISION 5.1	KR	MD	04-16
B	ISSUED WITH EFRI 2015 RESPONSES TO FEB 2013 DRC REVIEW COMMENTS	DM	MD	08-15
A	ISSUED FOR RECLAMATION PLAN REVISION 5.0	DM	RS	08-11

DISCLAIMER:
THIS DRAWING WAS DEVELOPED THROUGH THE APPLICATION OF PROFESSIONAL ENGINEERING SKILL AND PROPRIETARY METHODOLOGIES, PROCESSES AND KNOW HOW OF MWH AS AUTHOR ALL PURSUANT TO THE TERMS OF A CONTRACTUAL SCOPE OF WORK GOVERNING ITS PREPARATION. THIS DRAWING MAY NOT BE USED OR MODIFIED OTHER THAN IN STRICT ACCORDANCE WITH THE TERMS OF THE GOVERNING CONTRACT AND SCOPE OF WORK OR OTHERWISE ABSENT THE INVOLVEMENT AND CONSENT OF THE AUTHOR. ANY ALTERATION OR ADAPTATION OF THIS DRAWING SHALL BE CONSISTENT WITH THE AUTHOR'S CONTRACTUAL AND PROPRIETARY RIGHTS AND BE AT USER'S SOLE RISK AND WITHOUT ANY LIABILITY OR LEGAL RESPONSIBILITY OF MWH.

DRAWING REFERENCE(S):
- EXISTING TOPOGRAPHY BASED UPON FILE PROVIDED FROM ENERGY FUELS ON JULY 20, 2015. PER ENERGY FUELS, GROUND SURFACE CONTOURS ARE FROM 2012 AERIAL SURVEY CONDUCTED BY JONES & DeMILLE ENGINEERING INC., EXCEPT FOR CELLS 2 AND 3. CELL 2 TOPOGRAPHY FROM ENERGY FUELS SURVEY CONDUCTED OCTOBER 2013. CELL 3 TOPOGRAPHY FROM ENERGY FUELS SURVEY CONDUCTED ON JULY 8, 2014.

DESIGNED BY	M DAVIS	04-16
DRAWN BY	K REED	04-16
CHECKED BY	C STRACHAN	04-16
APPROVED BY	C STRACHAN	04-16
PROJECT MANAGER	M DAVIS	04-16
CLIENT APPROVAL		
CLIENT REFERENCE NO.		

ENERGY FUELS

PROJECT LOCATION: BLANDING, UTAH
PROJECT: WHITE MESA MILL SITE RECLAMATION
TITLE: COVER OVER CELL 2 CROSS SECTIONS

MWH

SHEET: TRC-7
REVISION: C
FILE NAME: WMM TRC-5
DATE: AUG 2016

L:\design-drafting\clients-o-n\energy fuels\013-sheet set\2015-08-31 cover dsgn dwgs\WMM TRC-5

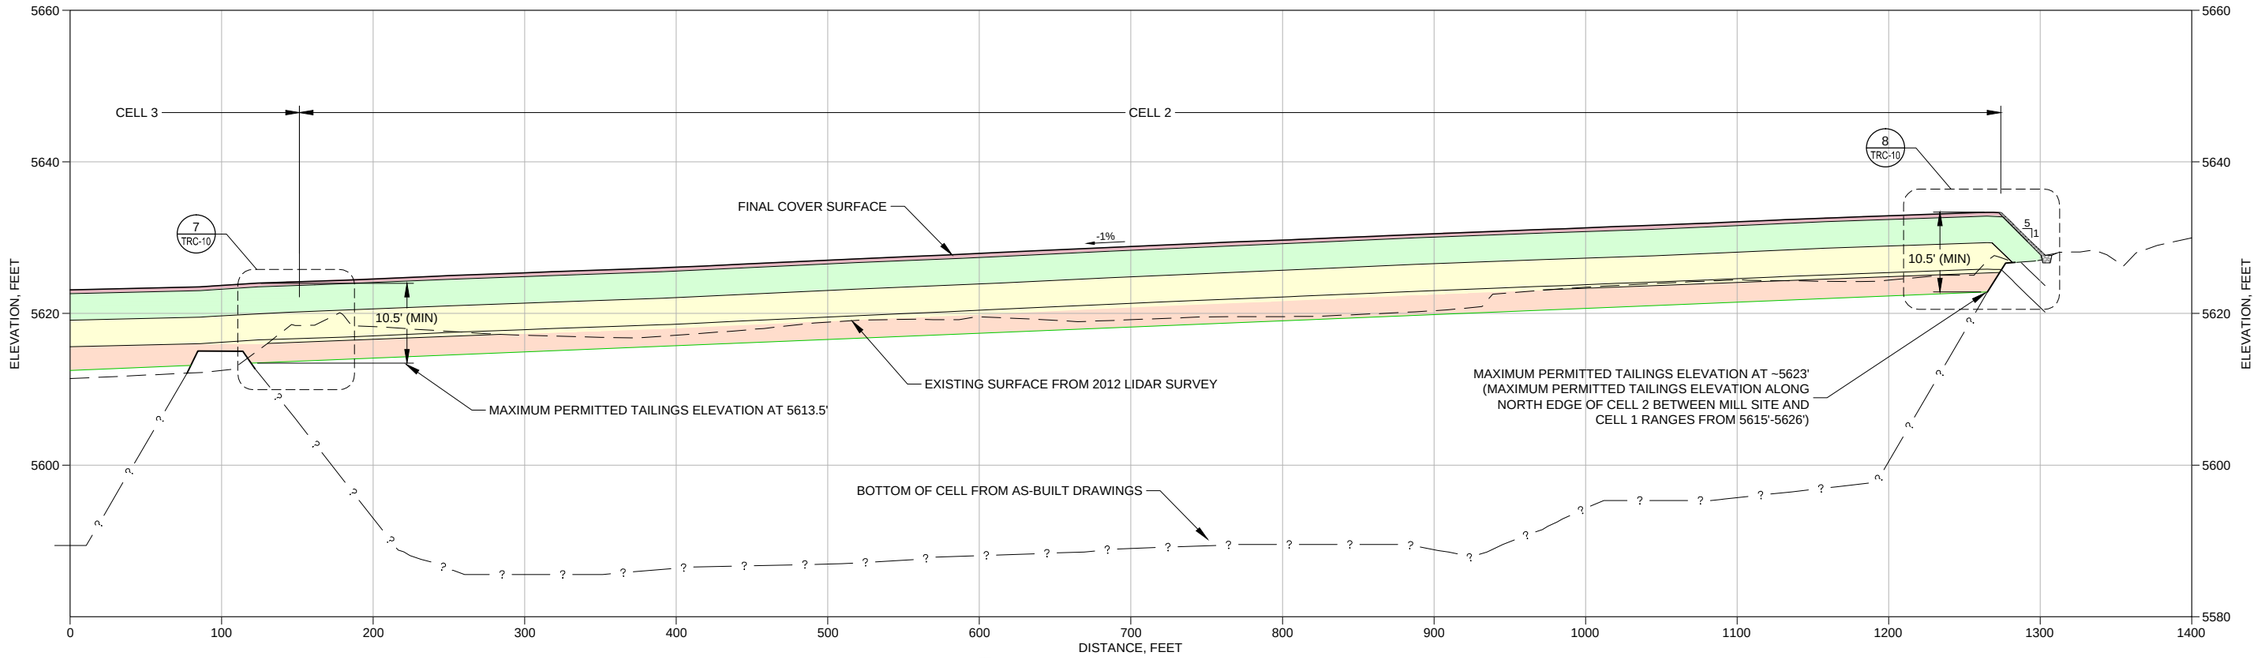

C
TRC-3

TAILINGS COVER

HORZ 0 50 100
VERT 0 10 20
SCALE IN FEET
VERTICAL EXAGGERATION = 5X

LEGEND:

- EROSION PROTECTION
- COMPACTED COVER
- GROWTH MEDIUM
- INTERIM FILL

ISSUE REV	DESCRIPTION	TECH	ENG	DATE
C	ISSUED FOR RECLAMATION PLAN REVISION 5.1	KR	MD	04-16
B	ISSUED WITH EFRI 2015 RESPONSES TO FEB 2013 DRC REVIEW COMMENTS	DM	MD	08-15
A	ISSUED FOR RECLAMATION PLAN REVISION 5.0	DM	RS	08-11

DISCLAIMER:
THIS DRAWING WAS DEVELOPED THROUGH THE APPLICATION OF PROFESSIONAL ENGINEERING SKILL AND PROPRIETARY METHODOLOGIES, PROCESSES AND KNOW HOW OF MWH AS AUTHOR ALL PURSUANT TO THE TERMS OF A CONTRACTUAL SCOPE OF WORK GOVERNING ITS PREPARATION. THIS DRAWING MAY NOT BE USED OR MODIFIED OTHER THAN IN STRICT ACCORDANCE WITH THE TERMS OF THE GOVERNING CONTRACT AND SCOPE OF WORK OR OTHERWISE ABSENT THE INVOLVEMENT AND CONSENT OF THE AUTHOR. ANY ALTERATION OR ADAPTATION OF THIS DRAWING SHALL BE CONSISTENT WITH THE AUTHOR'S CONTRACTUAL AND PROPRIETARY RIGHTS AND BE AT USER'S SOLE RISK AND WITHOUT ANY LIABILITY OR LEGAL RESPONSIBILITY OF MWH.

DRAWING REFERENCE(S):

- EXISTING TOPOGRAPHY BASED UPON FILE PROVIDED FROM ENERGY FUELS ON JULY 20, 2015. PER ENERGY FUELS, GROUND SURFACE CONTOURS ARE FROM 2012 AERIAL SURVEY CONDUCTED BY JONES & DeMILLE ENGINEERING INC., EXCEPT FOR CELLS 2 AND 3. CELL 2 TOPOGRAPHY FROM ENERGY FUELS SURVEY CONDUCTED OCTOBER 2013. CELL 3 TOPOGRAPHY FROM ENERGY FUELS SURVEY CONDUCTED ON JULY 8, 2014.

DESIGNED BY	M DAVIS	04-16
DRAWN BY	K REED	04-16
CHECKED BY	C STRACHAN	04-16
APPROVED BY	C STRACHAN	04-16
PROJECT MANAGER	M DAVIS	04-16
CLIENT APPROVAL		
CLIENT REFERENCE NO.		

ENERGY FUELS

PROJECT LOCATION: BLANDING, UTAH
PROJECT: WHITE MESA MILL SITE RECLAMATION
TITLE: COVER OVER CELL 2 CROSS SECTION

MWH

SHEET: TRC-8
REVISION: C
FILE NAME: WMM TRC-5
DATE: AUG 2016

L:\design-drafting\clients-o-n\energy fuels\13-sheet set\2015-08-31 cover dsgn dwgs\WMM TRC-5

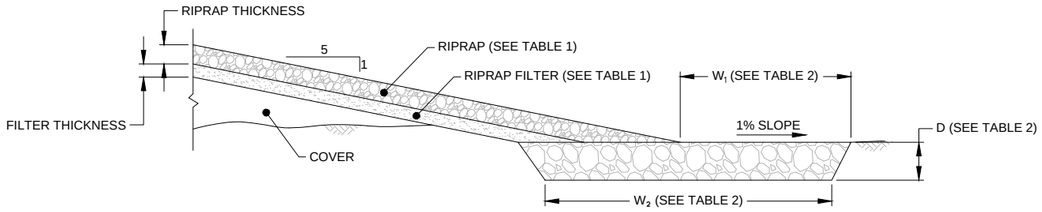

ELEVATION

1 / TRC-4 ROCK APRON AT BASE OF TOE CELL OUTSLOPES

NOT TO SCALE

TABLE 1 - RIPRAP ON SIDE SLOPES				
SIDE SLOPE AREA	RIPRAP D_{50}		FILTER	
	D_{50}	THICKNESS	D_{100}	THICKNESS
EAST & WEST SIDES	1.7"	6"	(NOT NEEDED)	-
CELL 4A & 4B SOUTHERN	5.3"	8"	3"	6"
CELL 1 DISPOSAL AREA	5.3"	8"	3"	6"

TABLE 2 - ROCK APRON SCHEDULE				
ROCK APRON TYPE	APRON RIPRAP D_{50}	(MINIMUM)		
		W_1	W_2	DEPTH (D)
A	3.4"	4.5'	5.0'	1'
B	10.6"	13.5'	13'	3'
C	9.0"	11.5'	11'	3'

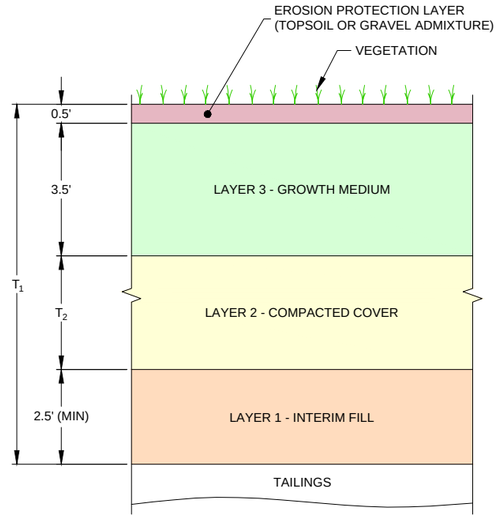

COVER THICKNESS TABLE		
CELL	COVER (T_1)	RADON ATTENUATION LAYER (T_2)
1	9.5'	3.0'
2	10.5'	4.0'
3	10.0'	3.5'
4A & 4B	9.5'	3.0'

2 / - COVER DETAIL FOR TOP SURFACE OF TAILINGS CELLS 2-4 AND CELL 1 DISPOSAL AREA

NOT TO SCALE

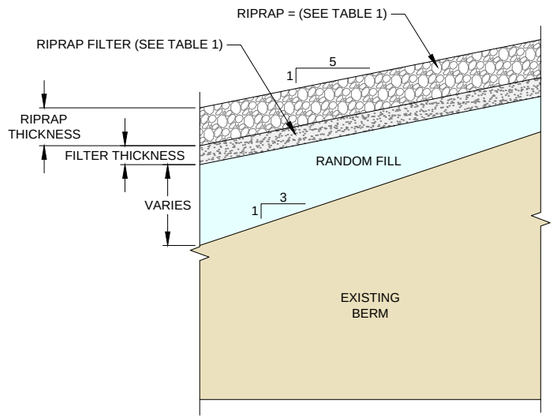

LEGEND:

- EROSION PROTECTION
- GROWTH MEDIUM
- COMPACTED COVER
- INTERIM FILL
- RANDOM FILL
- EXISTING BERM
- RIPRAP

3 / - COVER DETAIL FOR SIDE SLOPES

NOT TO SCALE

ISSUE / REV	DESCRIPTION	TECH	ENG	DATE
C	ISSUED FOR RECLAMATION PLAN REVISION 5.1	KR	MD	04-16
B	ISSUED WITH EFRI 2015 RESPONSES TO FEB 2013 DRC REVIEW COMMENTS	DM	MD	08-15
A	ISSUED FOR RECLAMATION PLAN REVISION 5.0	DM	RS	08-11

DISCLAIMER:
THIS DRAWING WAS DEVELOPED THROUGH THE APPLICATION OF PROFESSIONAL ENGINEERING SKILL AND PROPRIETARY METHODOLOGIES, PROCESSES AND KNOW HOW OF MWH AS AUTHOR ALL PURSUANT TO THE TERMS OF A CONTRACTUAL SCOPE OF WORK GOVERNING ITS PREPARATION. THIS DRAWING MAY NOT BE USED OR MODIFIED OTHER THAN IN STRICT ACCORDANCE WITH THE TERMS OF THE GOVERNING CONTRACT AND SCOPE OF WORK, OR OTHERWISE ABSENT THE INVOLVEMENT AND CONSENT OF THE AUTHOR. ANY ALTERATION OR ADAPTATION OF THIS DRAWING SHALL BE CONSISTENT WITH THE AUTHOR'S CONTRACTUAL AND PROPRIETARY RIGHTS AND BE AT USER'S SOLE RISK AND WITHOUT ANY LIABILITY OR LEGAL RESPONSIBILITY OF MWH.

DESIGNED BY	M DAVIS	04-16
DRAWN BY	K REED	04-16
CHECKED BY	C STRACHAN	04-16
APPROVED BY	C STRACHAN	04-16
PROJECT MANAGER	M DAVIS	04-16
CLIENT APPROVAL		
CLIENT REFERENCE NO.		

ENERGY FUELS

PROJECT LOCATION: BLANDING, UTAH

PROJECT: WHITE MESA MILL SITE RECLAMATION

TITLE: RECLAMATION COVER DETAILS (SHEET 1 OF 2)

MWH

SHEET: TRC-9 | REVISION: C

FILE NAME: WMM TRC-9 | DATE: AUG 2016

L:\design-drafting\clients-o-n\energy fuels\013-sheet set\2015-08-31 cover dsgn dwgs\WMM TRC-9

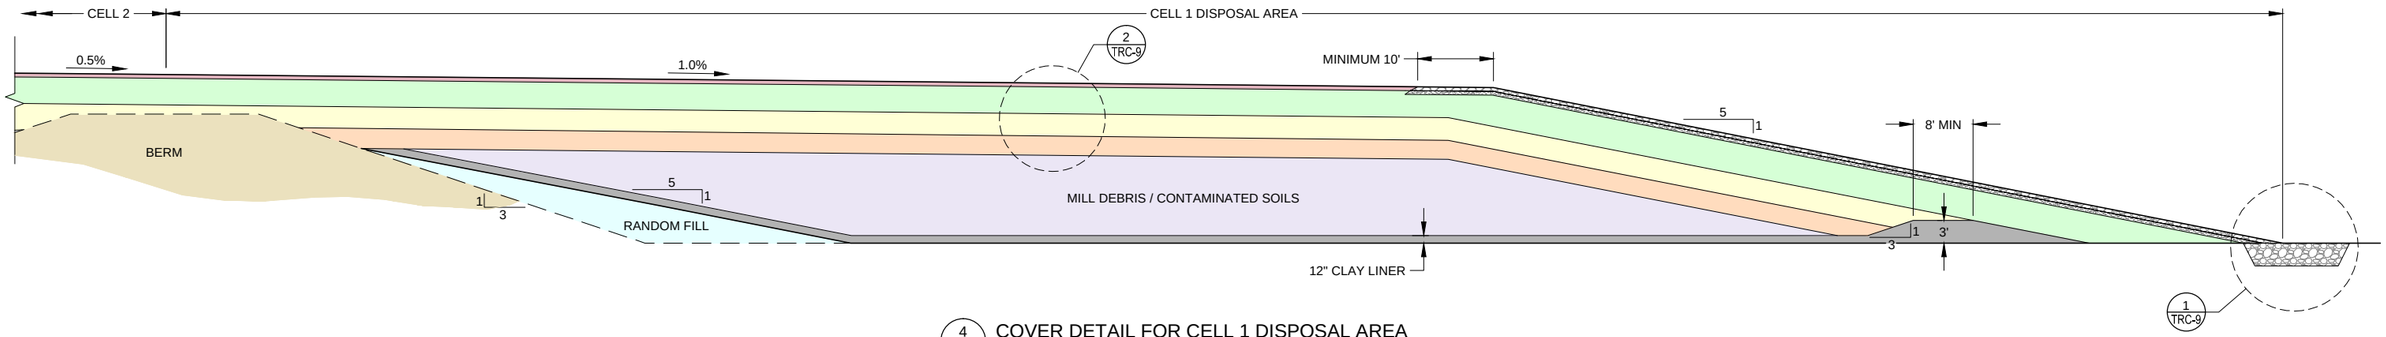

4 TRC-7 COVER DETAIL FOR CELL 1 DISPOSAL AREA

0 10 20

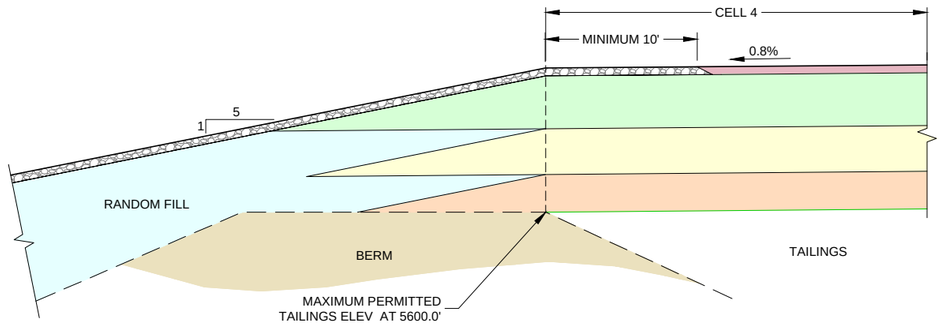

5 TRC-5 COVER DETAIL OVER BERM - SOUTHERN EDGE CELL 4

0 5 10

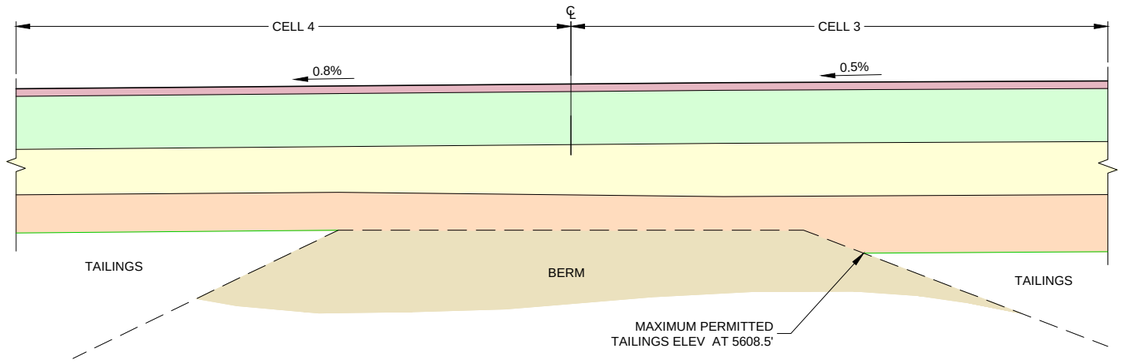

6 TRC-5 6 TRC-6 COVER DETAIL OVER BERM - BETWEEN CELL 4 AND CELL 3

0 5 10

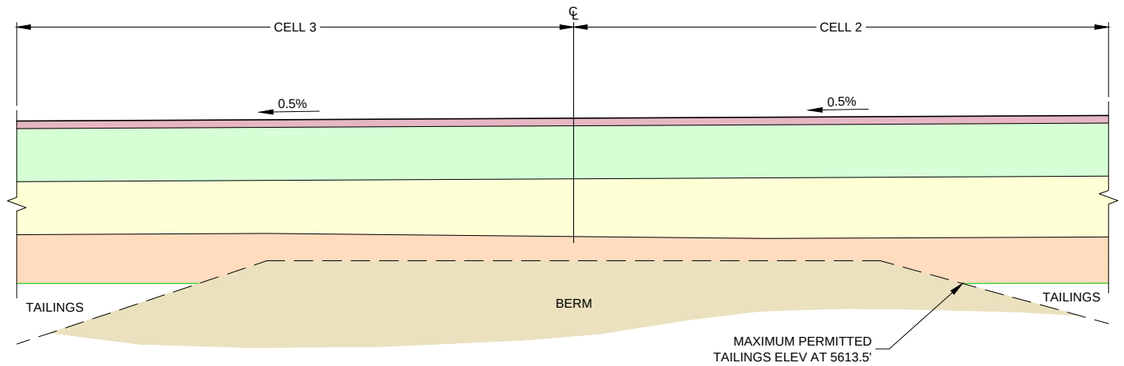

7 TRC-6 7 TRC-7 7 TRC-8 COVER DETAIL OVER BERM - BETWEEN CELL 3 AND CELL 2

0 5 10

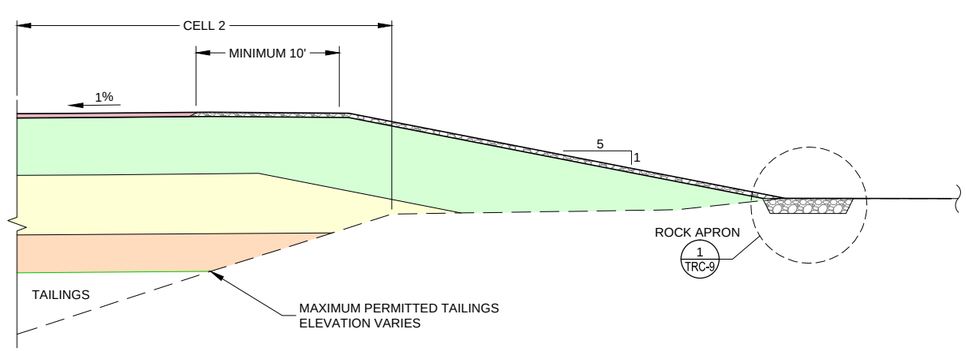

8 TRC-8 COVER DETAIL OVER BERM - NORTHEASTERN EDGE OF CELL 2

0 5 10

LEGEND:

- EROSION PROTECTION
- GROWTH MEDIUM
- COMPACTED COVER
- INTERIM FILL
- RANDOM FILL
- MILL DEBRIS / CONTAMINATED SOILS
- CLAY
- RIPRAP
- RIPRAP FILTER

ISSUE REV	DESCRIPTION	TECH	ENG	DATE
C	ISSUED FOR RECLAMATION PLAN REVISION 5.1	KR	MD	04-16
B	ISSUED WITH EFRI 2015 RESPONSES TO FEB 2013 DRC REVIEW COMMENTS	DM	MD	08-15
A	ISSUED FOR RECLAMATION PLAN REVISION 5.0	DM	RS	08-11

DISCLAIMER:
THIS DRAWING WAS DEVELOPED THROUGH THE APPLICATION OF PROFESSIONAL ENGINEERING SKILL AND PROPRIETARY METHODOLOGIES, PROCESSES AND KNOW HOW OF MWH AS AUTHOR ALL PURSUANT TO THE TERMS OF A CONTRACTUAL SCOPE OF WORK GOVERNING ITS PREPARATION. THIS DRAWING MAY NOT BE USED OR MODIFIED OTHER THAN IN STRICT ACCORDANCE WITH THE TERMS OF THE GOVERNING CONTRACT AND SCOPE OF WORK OR OTHERWISE ABSENT THE INVOLVEMENT AND CONSENT OF THE AUTHOR. ANY ALTERATION OR ADAPTATION OF THIS DRAWING SHALL BE CONSISTENT WITH THE AUTHOR'S CONTRACTUAL AND PROPRIETARY RIGHTS AND BE AT USER'S SOLE RISK AND WITHOUT ANY LIABILITY OR LEGAL RESPONSIBILITY OF MWH.

DESIGNED BY	M DAVIS	04-16
DRAWN BY	K REED	04-16
CHECKED BY	C STRACHAN	04-16
APPROVED BY	C STRACHAN	04-16
PROJECT MANAGER	M DAVIS	04-16
CLIENT APPROVAL		
CLIENT REFERENCE NO.		

ENERGY FUELS

PROJECT LOCATION: BLANDING, UTAH
PROJECT: WHITE MESA MILL SITE RECLAMATION
TITLE: RECLAMATION COVER DETAILS (SHEET 2 OF 2)

MWH

SHEET: TRC-10
REVISION: C
FILE NAME: WMM TRC-10
DATE: AUG 2016

L:\design--drafting\clients--a-n\energy fuels\013-sheet set\2015--08-31 cover dsgn dwgs\WMM TRC-10